

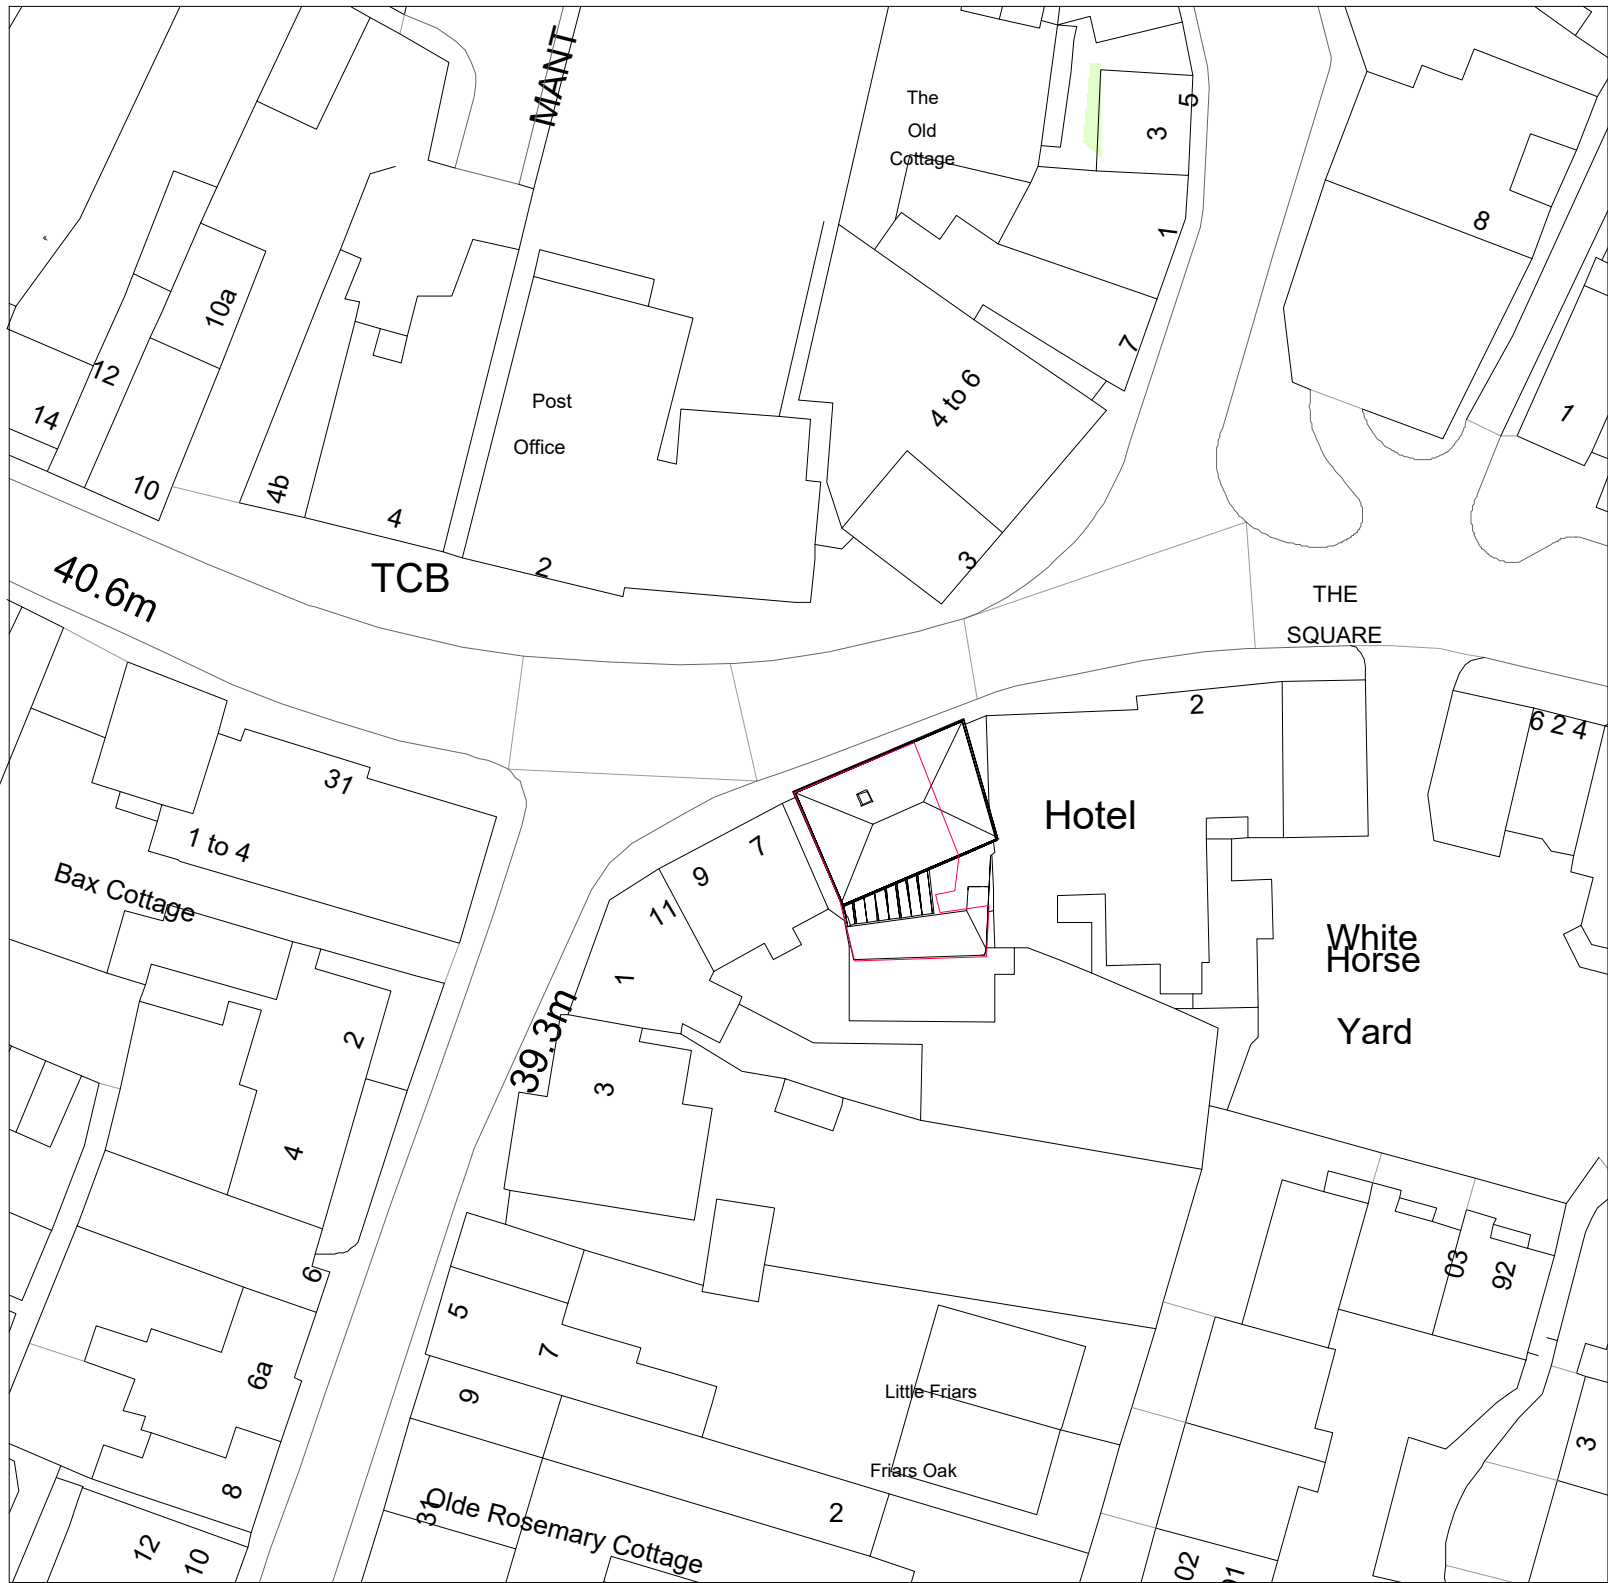


VISUAL SCALE 1:500 @ A1

2 Block Plan
1 : 500

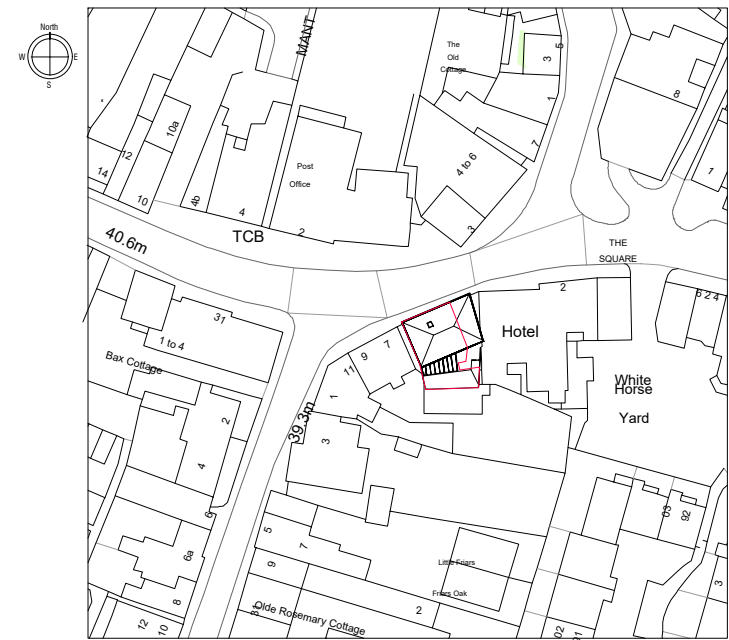

1 location plan
1 : 1250

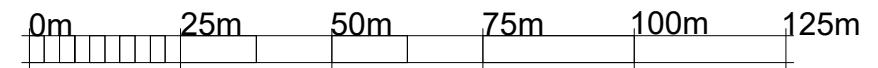

VISUAL SCALE 1:1250

Merve Tay Architecture&Design
+447515 884719
info@mervetay.com

Address
3-5 West St, Storrington,
Pulborough RH20 4DY

Project
Extraction Pipe and Shopfront Application

Drawing Title
LOCATION AND BLOCK PLAN

Project Number
266

Date
12/08/2025

Drawn by
Merve Tay

Scale
1:500 1:1250@A3

Revision

Drawing No
P-08