


## 1 South Elevation
1 : 50

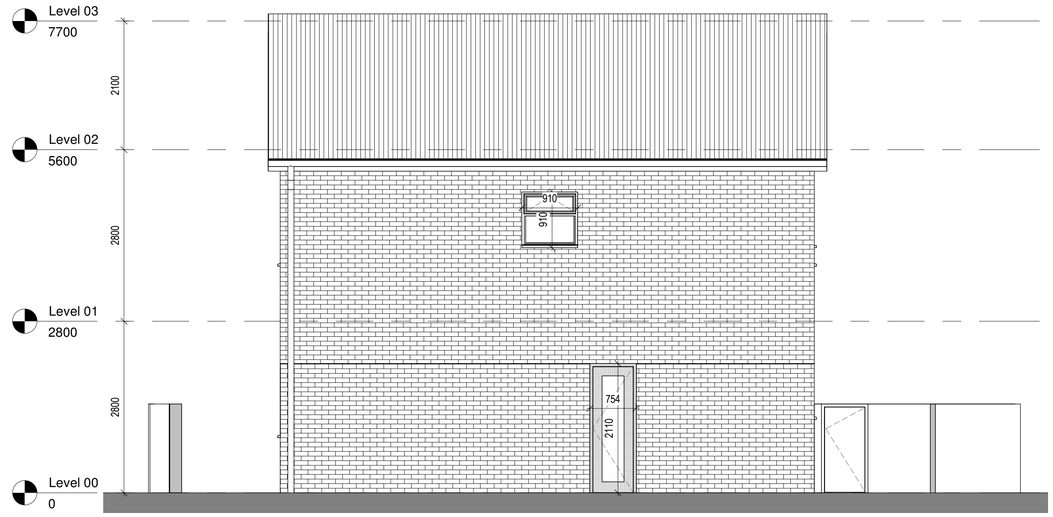


## 2 East Elevation
1 : 50

0 1 m 5 m

| rev | description | drawn | checked | date |
|---|---|---|---|---|
| A | Revision 6 | LDV | LDV | 05/11/26 |

revisions

status: PRELIMINARY

This drawing is protected under The Copyright, Designs and Patents Act 1988. This drawing is produced for PLANNING PURPOSES ONLY and is not to be used for construction.

**LDV Architecture**
39 PLOVERS ROAD
HORSHAM, WEST SUSSEX
RH13 5PD

TELEPHONE + 44 (0)1403 541 586
EMAIL INFO@LDVARCHITECTURE.CO.UK

client: Mr ABUKABAR

project: GREENFIELDS ROAD

title: PROPOSED ELEVATIONS 2

scale: 1 : 50 @ A1
date: 05/11/26
drawn: LDV
checked: LDV

job no: P2506
drawing no: (08)-002
revision: A