

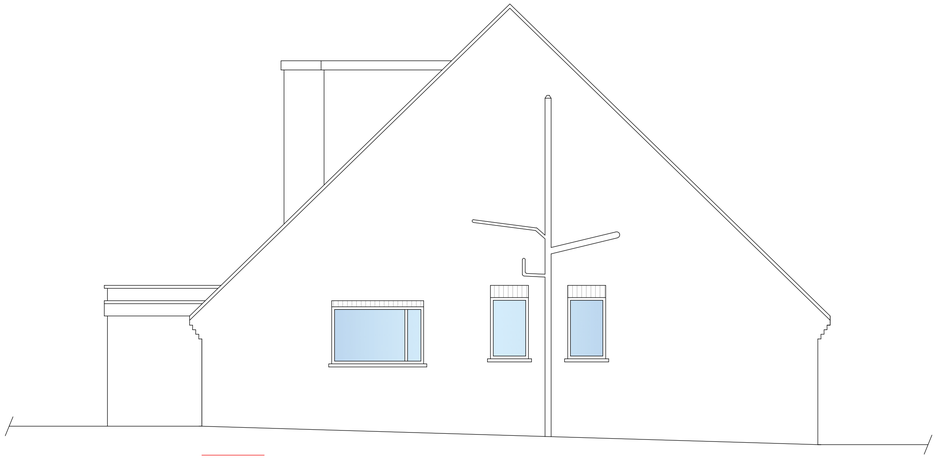


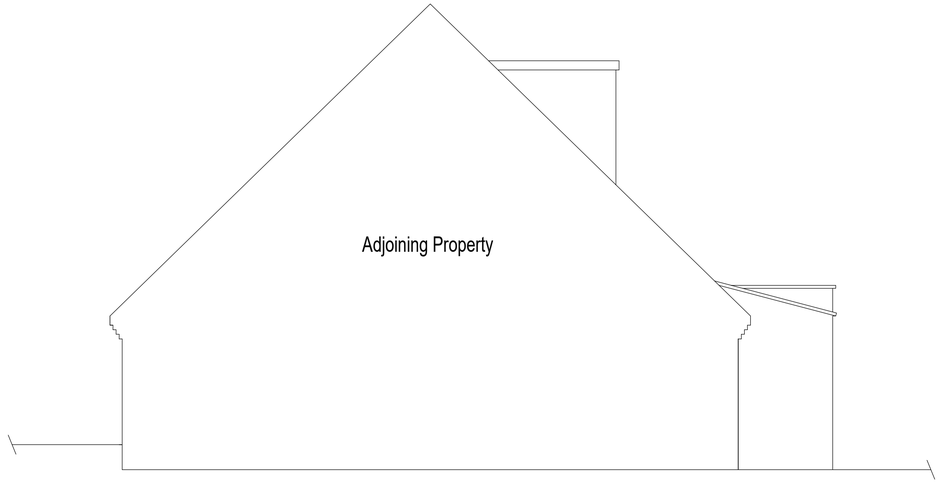

EXISTING EAST ELEVATION - Scale 1:50

Scale in Metres

0 1 5

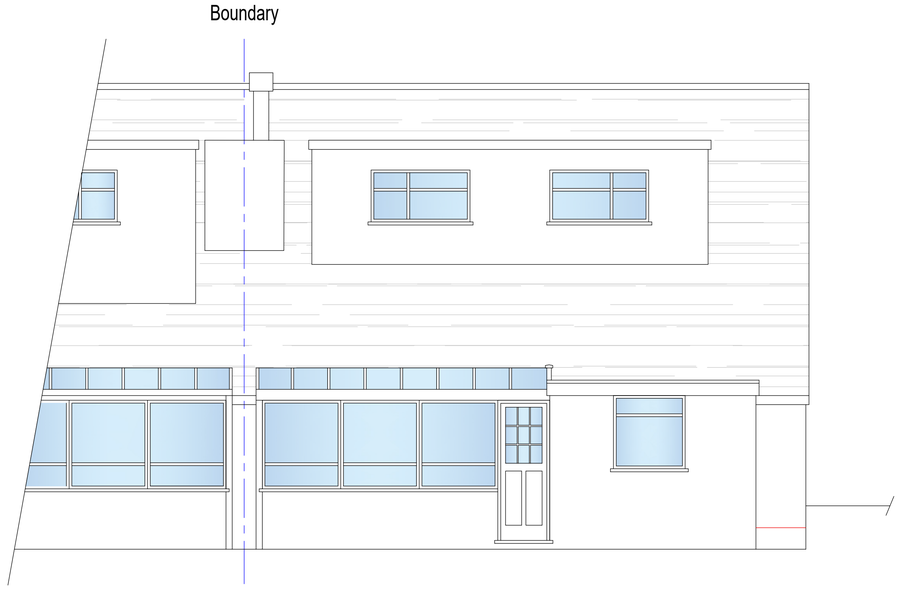

EXISTING WEST ELEVATION - Scale 1:50

Scale in Metres

0 1 5

EXISTING SOUTH ELEVATION - Scale 1:50

Scale in Metres

0 1 5

Notes:

DO NOT SCALE FROM THIS DRAWING. Use figured dimensions only.

This drawing must be read in conjunction with all other related drawings and documentation. Any discrepancy in either must be reported immediately to JB.

It is the contractor's responsibility to check all dimensions on site, any discrepancy to be reported immediately to JB.

Details are representative only, size and final setting out to be verified on site, and subject to confirmation by relevant specialist subcontractor.

These drawings are for planning purposes only.

These drawings are only indicative and should not be used for construction purposes. Detailed construction issue drawings should be developed and approved prior to construction.

Drawing Status

PLANNING ISSUE

Rev	Description	By	Date
P1	PRELIMINARY ISSUE	JJB	09.11.24
PL2	PLANNING ISSUE	JJB	25.01.25

Client

PAUL HOLDER

Project Title

5 TOTTINGTON DRIVE, SMALL DOE, HENFIELD, BN5 9XY

Drawing Title

EXISTING ELEVATIONS

Scale at A1	Drawn	Checked	Revision Date
1: 50	JJB	HJB	25.01.25

Drawing Number

Project – Originator – Zone – XXX – xx – xx – xx – 0102

Level | Type | Role | Number

Project Ref No.

Revision

PL2