

Proposed Elevation B - B (Scale 1:100)



Proposed Elevation A - A (Scale 1:100)

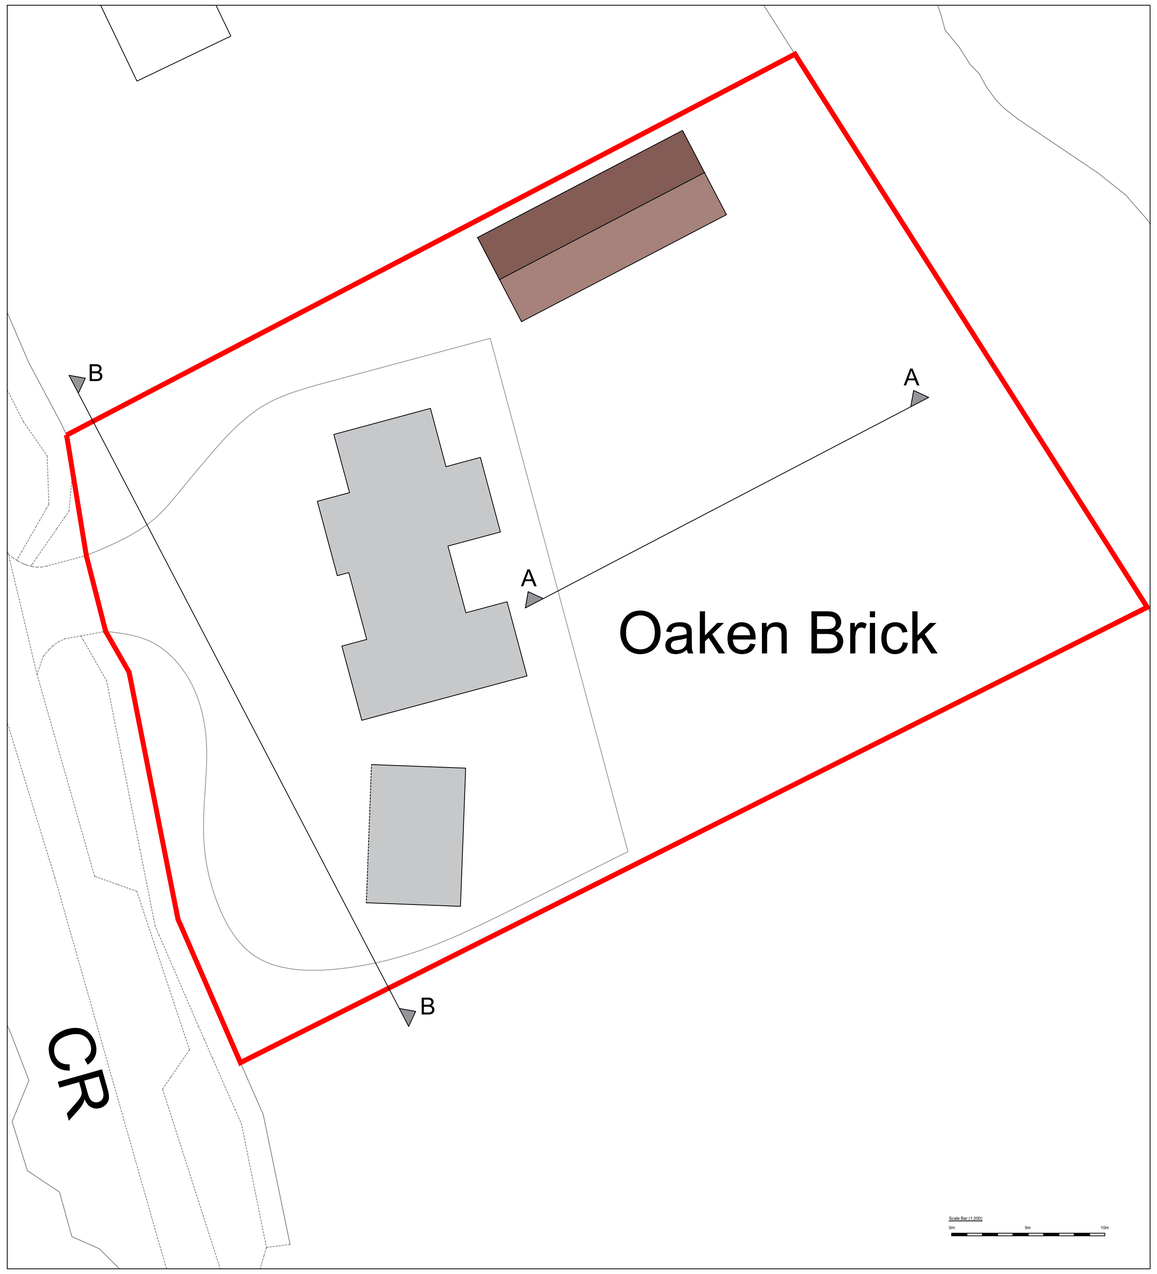

Proposed Elevation Lines (Scale 1:200)

Scale Bar (1:100)

0m 5m 10m

A	Oct 26	Scale bar added

revisions

DOWNSVIEW ASSOCIATES
Chartered Surveyors

Little Acorns, Hampers Lane, Storrington, West Sussex, RH20 3HZ
Tel: 01903 746587 Fax: 7525 844865
Email: mail@downsview-surveyors.co.uk

RICS

address
Oaken Brick
Threads Lane
West Chillington
RH20 2RF

project
Proposed new outbuilding with swimming pool and changing facilities

title
Proposed elevations

scale	date	revision
As noted @ A1	October 2026	A

drawing number
2026.518.04