


- SLEEPER NOTES:**
- SLEEPER:** New oak timber sleeper 3500 x 250 x 150. Dried and true. Free of splits and projecting splinters.
- DATE:** Garamond font. 147mm high centered. CNC cut to 5mm depth. Carving painted using black acrylic enamel.
- SPACER:** 147mm high centered. carved or laser cut to 5mm depth. carving painted using black acrylic enamel.
- TEXT:** Garamond font. Left justification. 50mm tall font. When phrase exceeds 1010mm in length a second or third line should be used with both lines centered on face. CNC cut to 5mm depth. Carving painted using black acrylic enamel. Text to be agreed with L&G prior to fabrication

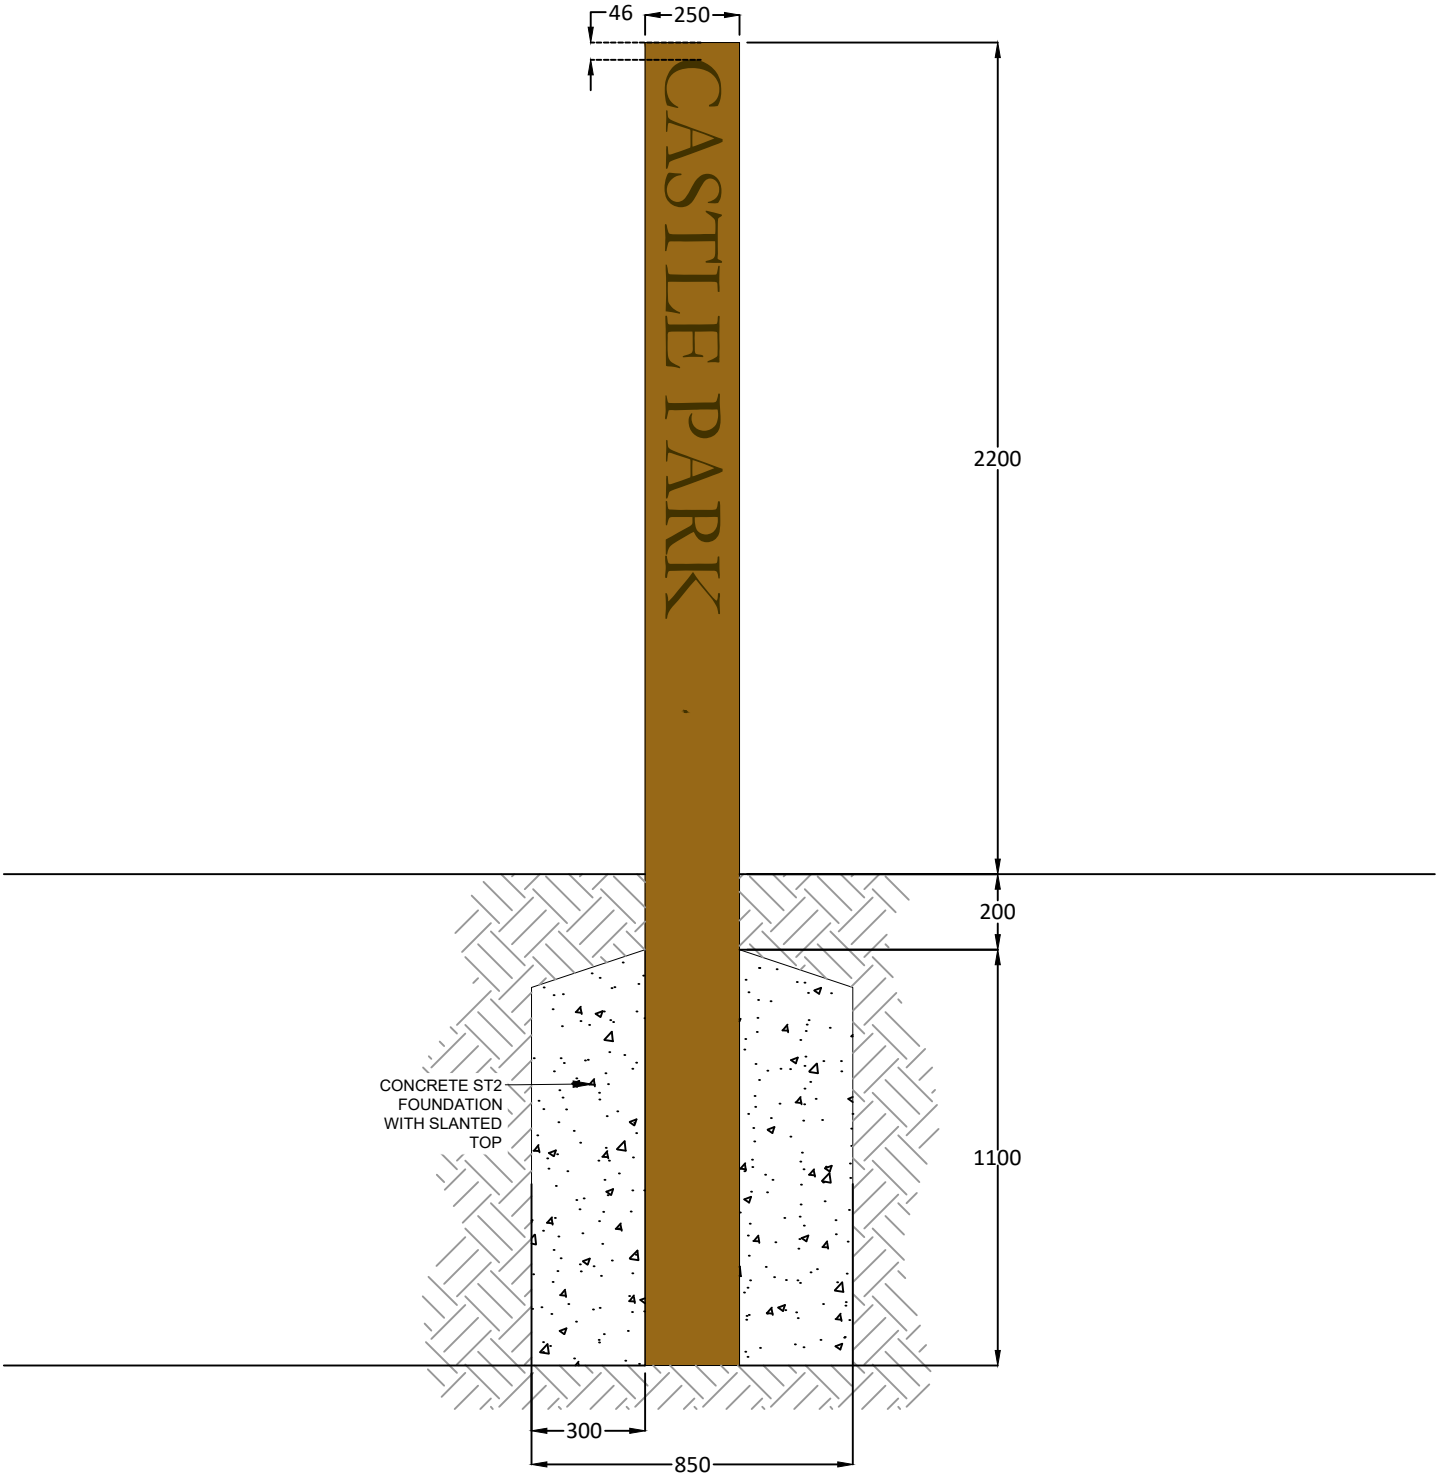

Status

DAVID JARVIS ASSOCIATES

DAVID JARVIS ASSOCIATES LIMITED
1 Tennyson Street Swindon Wiltshire SN1 5DT
t: 01793 612173
e: mail@davidjarvis.biz
w: www.davidjarvis.biz

Client
LEGAL AND GENERAL (STRATEGIC LAND NORTH HORSHAM) LIMITED

Project
LAND NORTH OF HORSHAM

Drawing Title
ENTRANCE TOTEM

Scale 1:20	Sheet Size A3	Date Plotted 16/06/2026
Client Ref. -	Drawing Ref. 2898-5-5	Drawing No. FRN-0014
		Version S5-P1

