


A

Scale 1:20


BOND PATTERN: RANDOM RUNNING

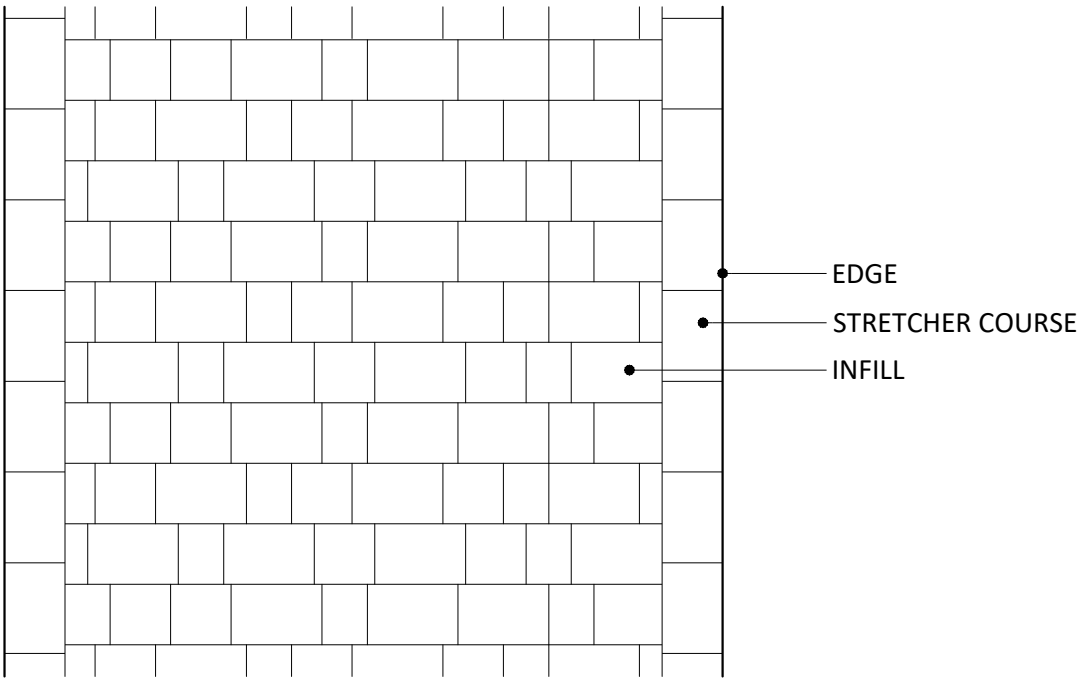

B

Scale 1:20


EDGING ALTERNATIVES - REFER TO LAYOUT

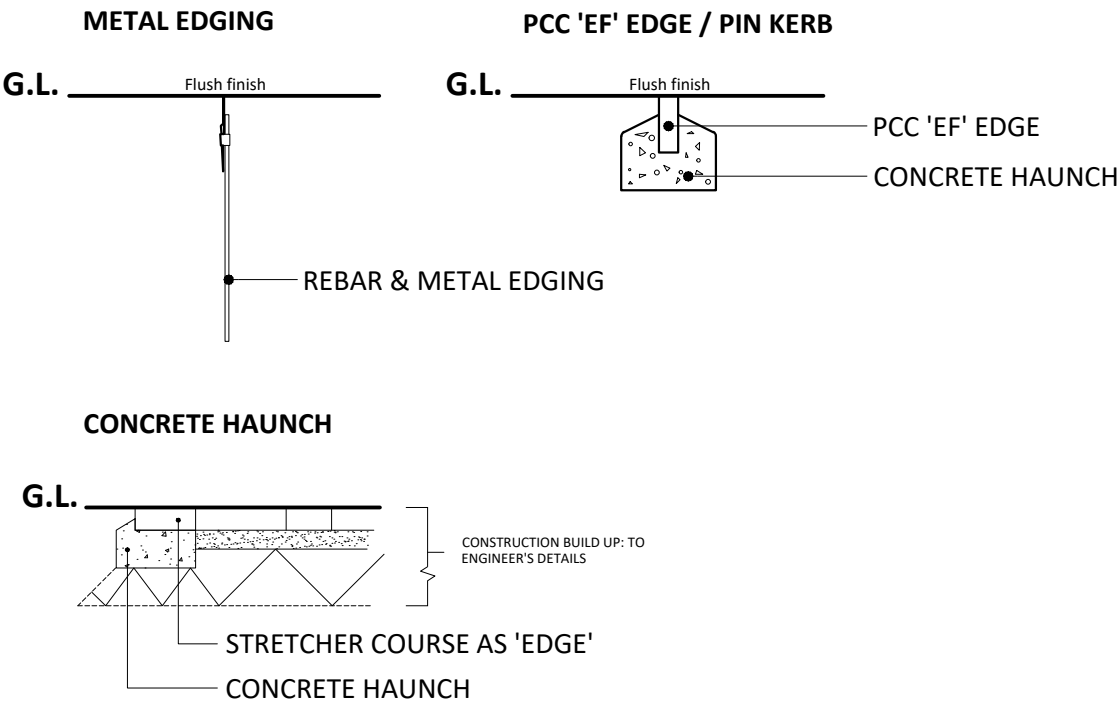

C

Scale 1:20

ALTERNATIVE BOND PATTERN: 45° HERRINGBONE:
BLOCK SIZE 240 x 160mm

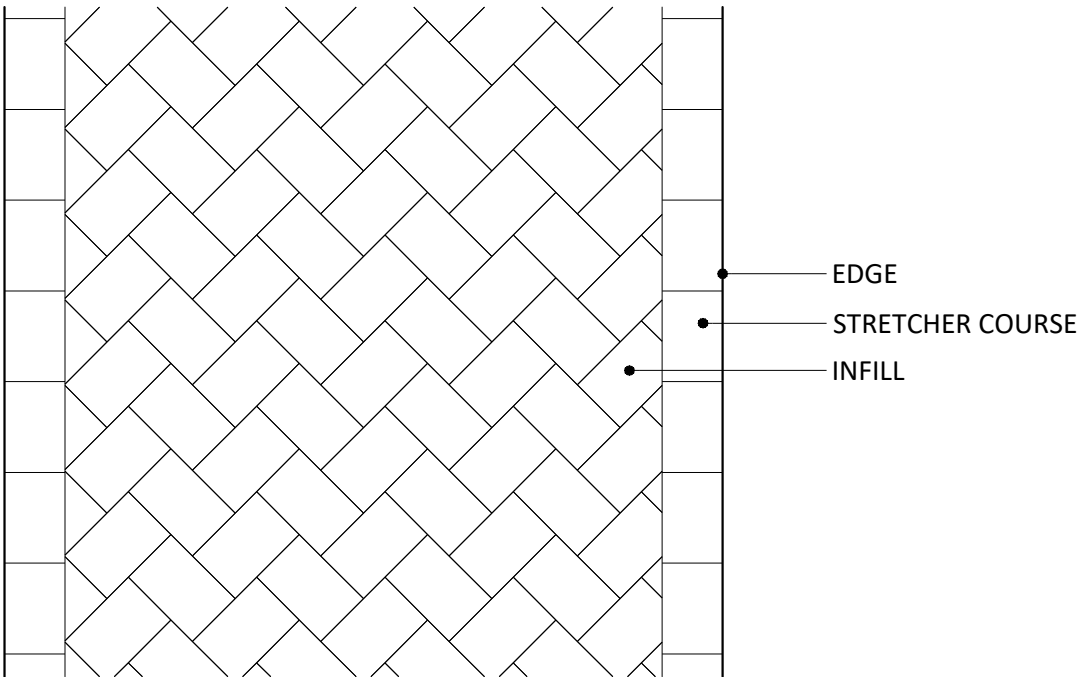

D

Scale 1:20

ALT. BOND PATTERN: 45° TWO-SIZE HERRINGBONE:
BLOCK SIZES 240 x 160mm & 160 x 120mm

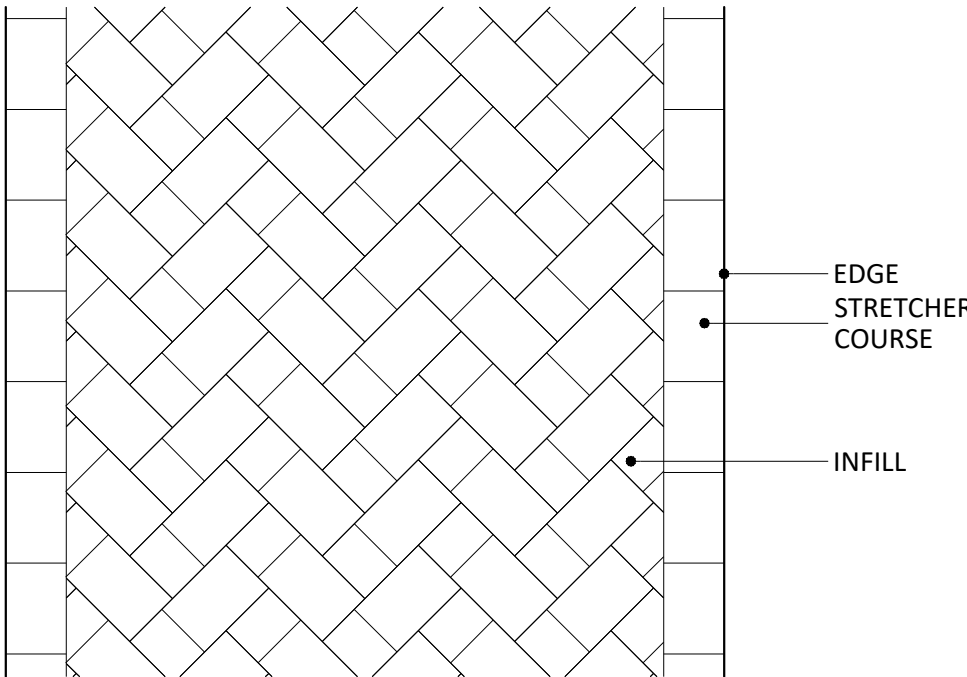


TABLE 1: SLABS NOTES	
STANDARD:	BS 7533-101 (2021)
SUPPLIER:	Marshall's (or equal & approved).
COLOUR:	As specified.
BOND PATTERN:	Random running. Herringbone may be used in larger areas.
GAUGE:	160
DIMENSIONS:	120x160mm, 160x160mm, 240x160mm
THICKNESS:	60mm for use in pedestrian areas, 80mm for trafficked areas.
STRETCHER COURSE:	Single, 240x160mm.
EDGE RESTRAINT:	Flexible construction: required; Rigid construction: not required.
CONSTRUCTION BUILD UP:	To Engineer's requirements.
FLEXIBLE CONSTRUCTION: STEEL EDGING	
UNIT TYPE:	ProEdge BP1 (or equal & approved).
UNIT DIMENSIONS:	2.5x100mm in 2.5m lengths. Jointing: as per manufacturer's instruction.
FINISH:	Galvanised. Colour: Brown.
PIN:	Mild steel rebar 'pin', 10mm Ø x 600mm long. Pin Centres: install at every fourth ProEdge 'Spike' & set 50mm below edge top.
SLEEVE:	Proprietary 'sleeve' connector fitted to ProEdge 'spike' through which the steel rebar 'pin' is affixed. Supply and fit as per 'pin' centres (above).
FLEXIBLE CONSTRUCTION: PRE-CAST CONCRETE 'PIN KERB' EDGE	
UNIT TYPE:	'EF' - Edge, Flat top
UNIT DIMENSIONS:	50x100x914mm (cut to suit).
CONCRETE FOUNDATION:	ST2 concrete to Engineer's requirements.
FLEXIBLE CONSTRUCTION: STRETCHER COURSE EDGE	
UNIT TYPE:	240x160mm Stretcher course
CONCRETE FOUNDATION:	If plastic: ST2 concrete race / haunch to Engineer's requirements. If rigid: ST2 concrete race onto mortar bed & haunch to Engineer's details.
FLEXIBLE CONSTRUCTION: OTHER	
UNIT TYPE:	Design / location dependent (e.g. Standard half-battered kerb, channel, key kerb, etc.
CONSTRUCTION:	Refer to Engineer's details for further information.
NOTES	
Private ICs / MHS to be recessed in path to receive matching blocks laid to match surrounding area	

NOT TO BE USED FOR S38/S278 WORKS

Drawing Revision				
Rev.	Date	Description	DRN	CKD
P1	06/12/2022	First issue	MS	PG
P2	16/02/2023	Amended to client comments	PG	PG
P3	10/05/2023	Amended to client comments	PG	PG
P4	11/08/2023	Amended to client comments	GR	PG

DAVID JARVIS ASSOCIATES

DAVID JARVIS ASSOCIATES LIMITED
1 Tennyson Street Swindon Wiltshire SN1 5DT
t: 01793 612173
e: mail@davidjarvis.biz
w: www.davidjarvis.biz

Client
LEGAL & GENERAL (STRATEGIC LAND NORTH HORSHAM) LIMITED.

Project
LAND NORTH OF HORSHAM

Drawing Title
TEGULA BLOCK PAVED PATH

Scale 1:20	Sheet Size A3	Date 11/08/2023
Client Ref. SUR	Drawing Ref. 2898-5-5-SUR	Drawing No. 0001
Status S5-P4		