

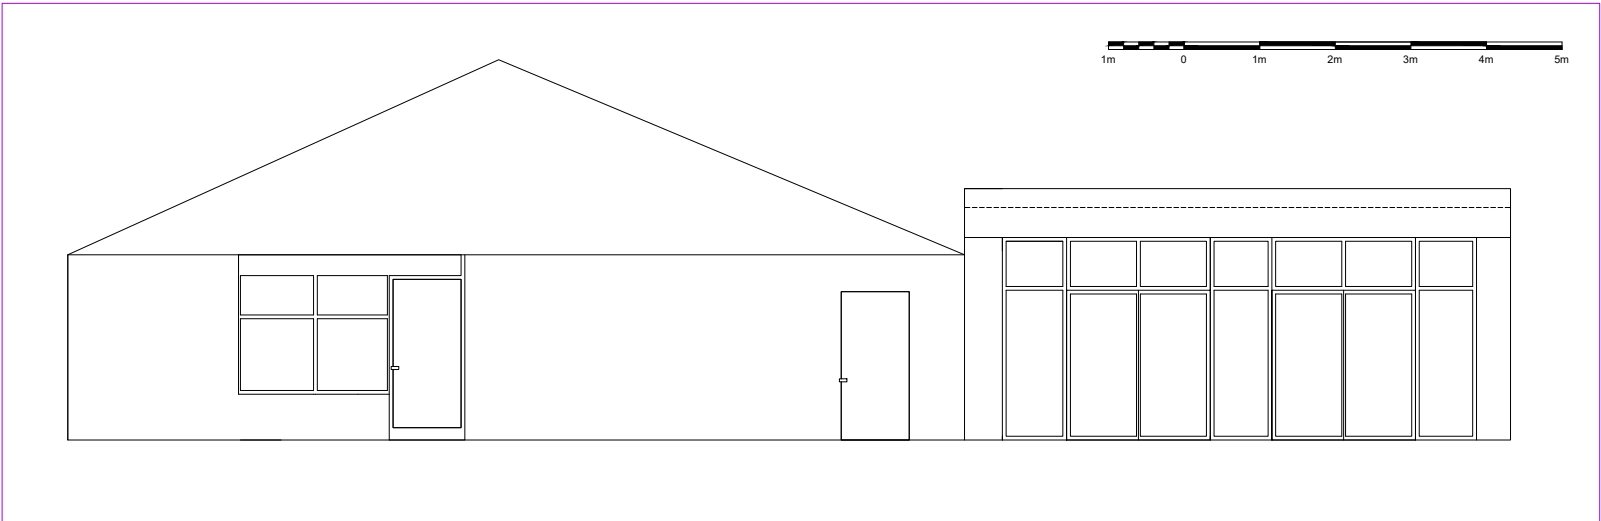
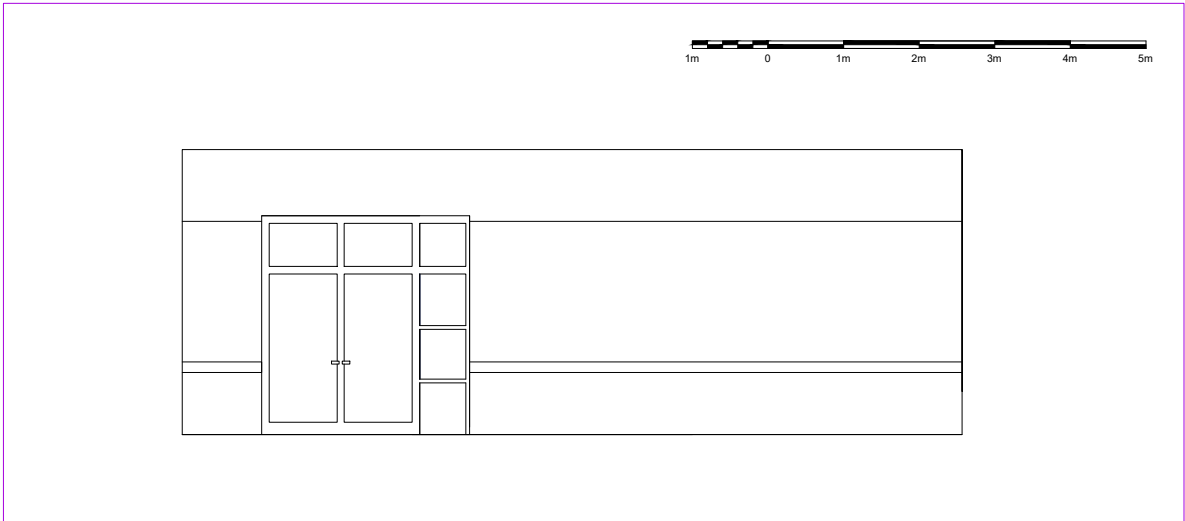
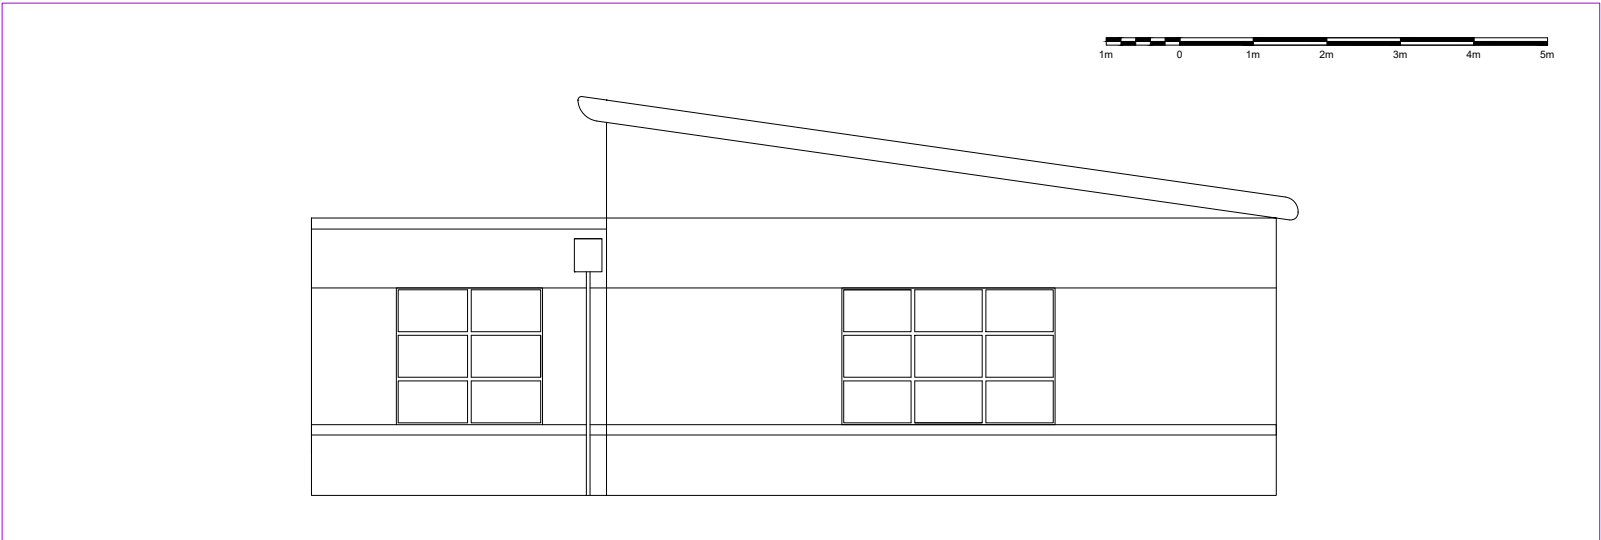
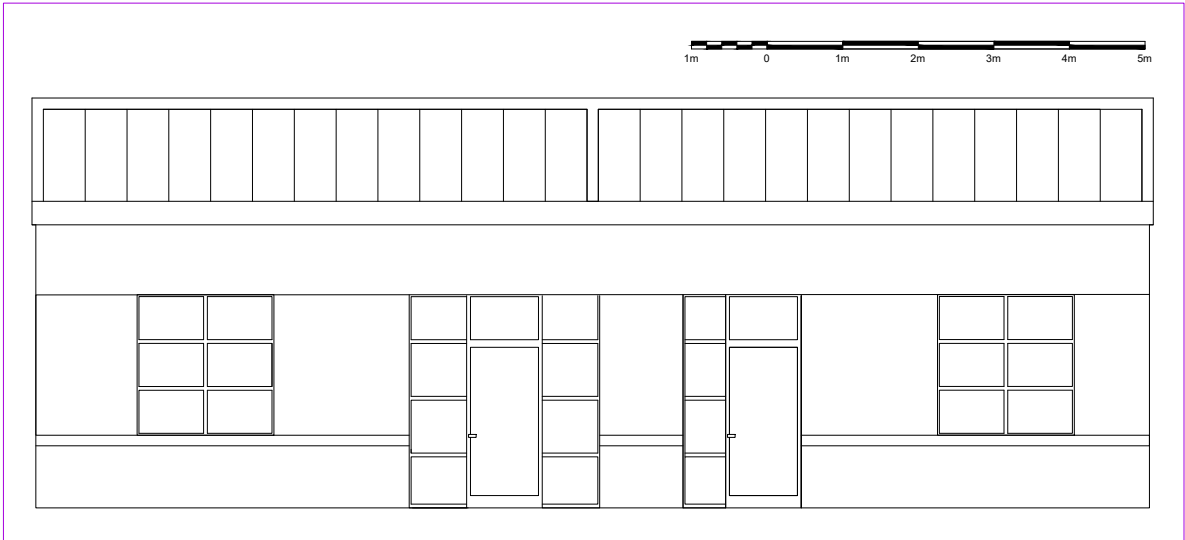


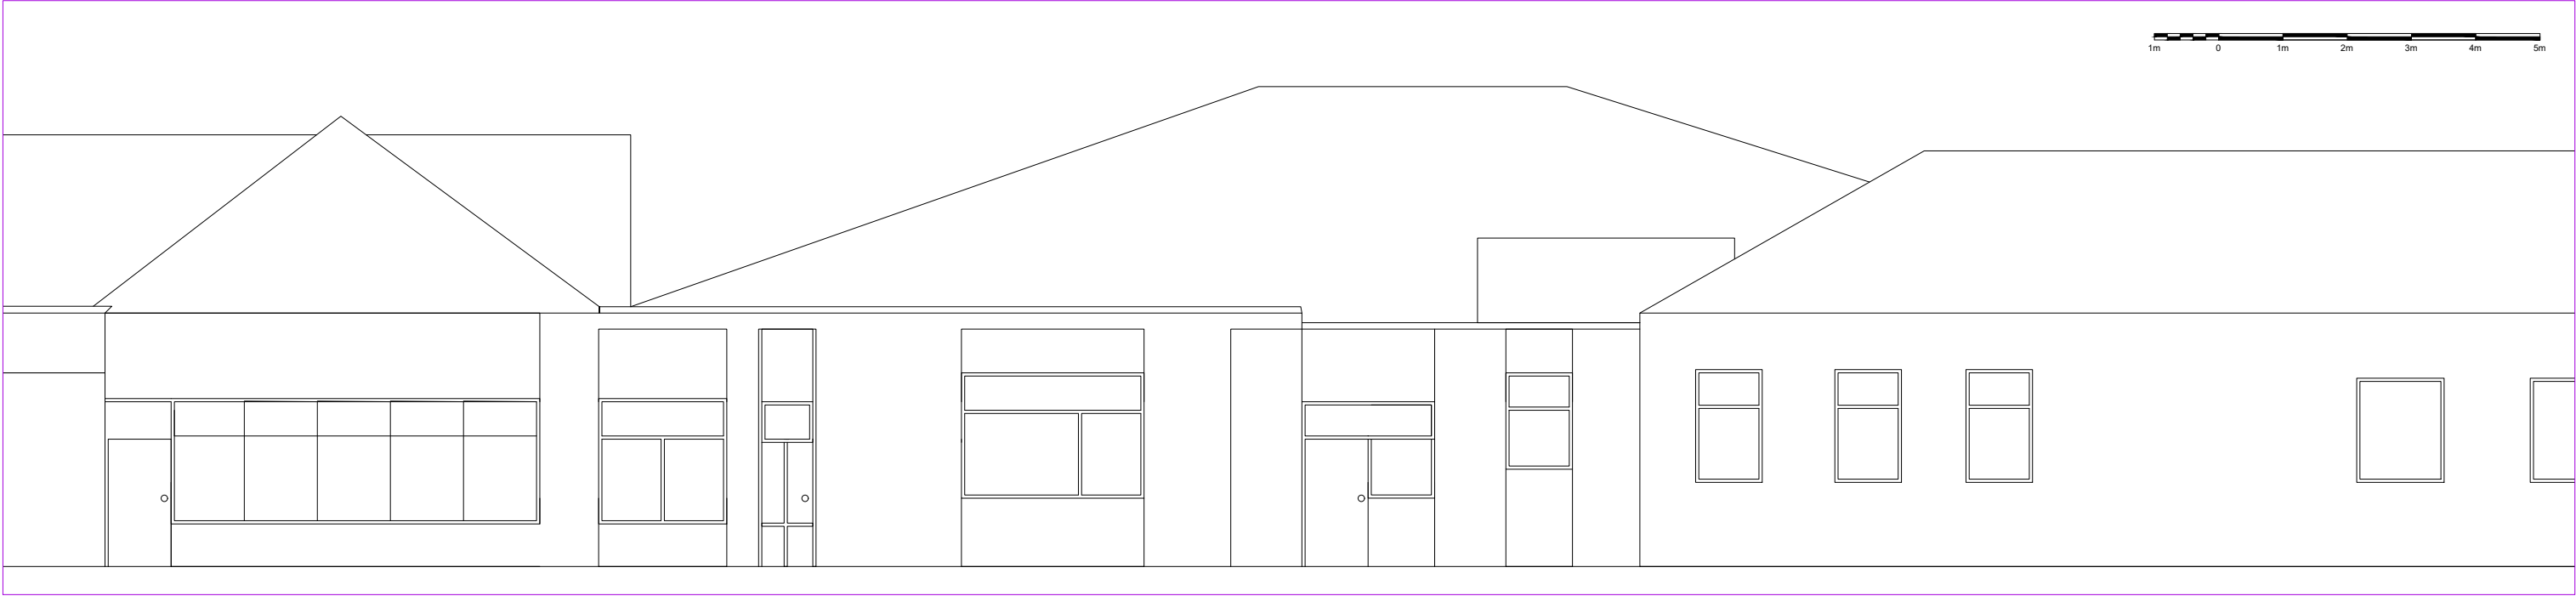

Notes:
1.

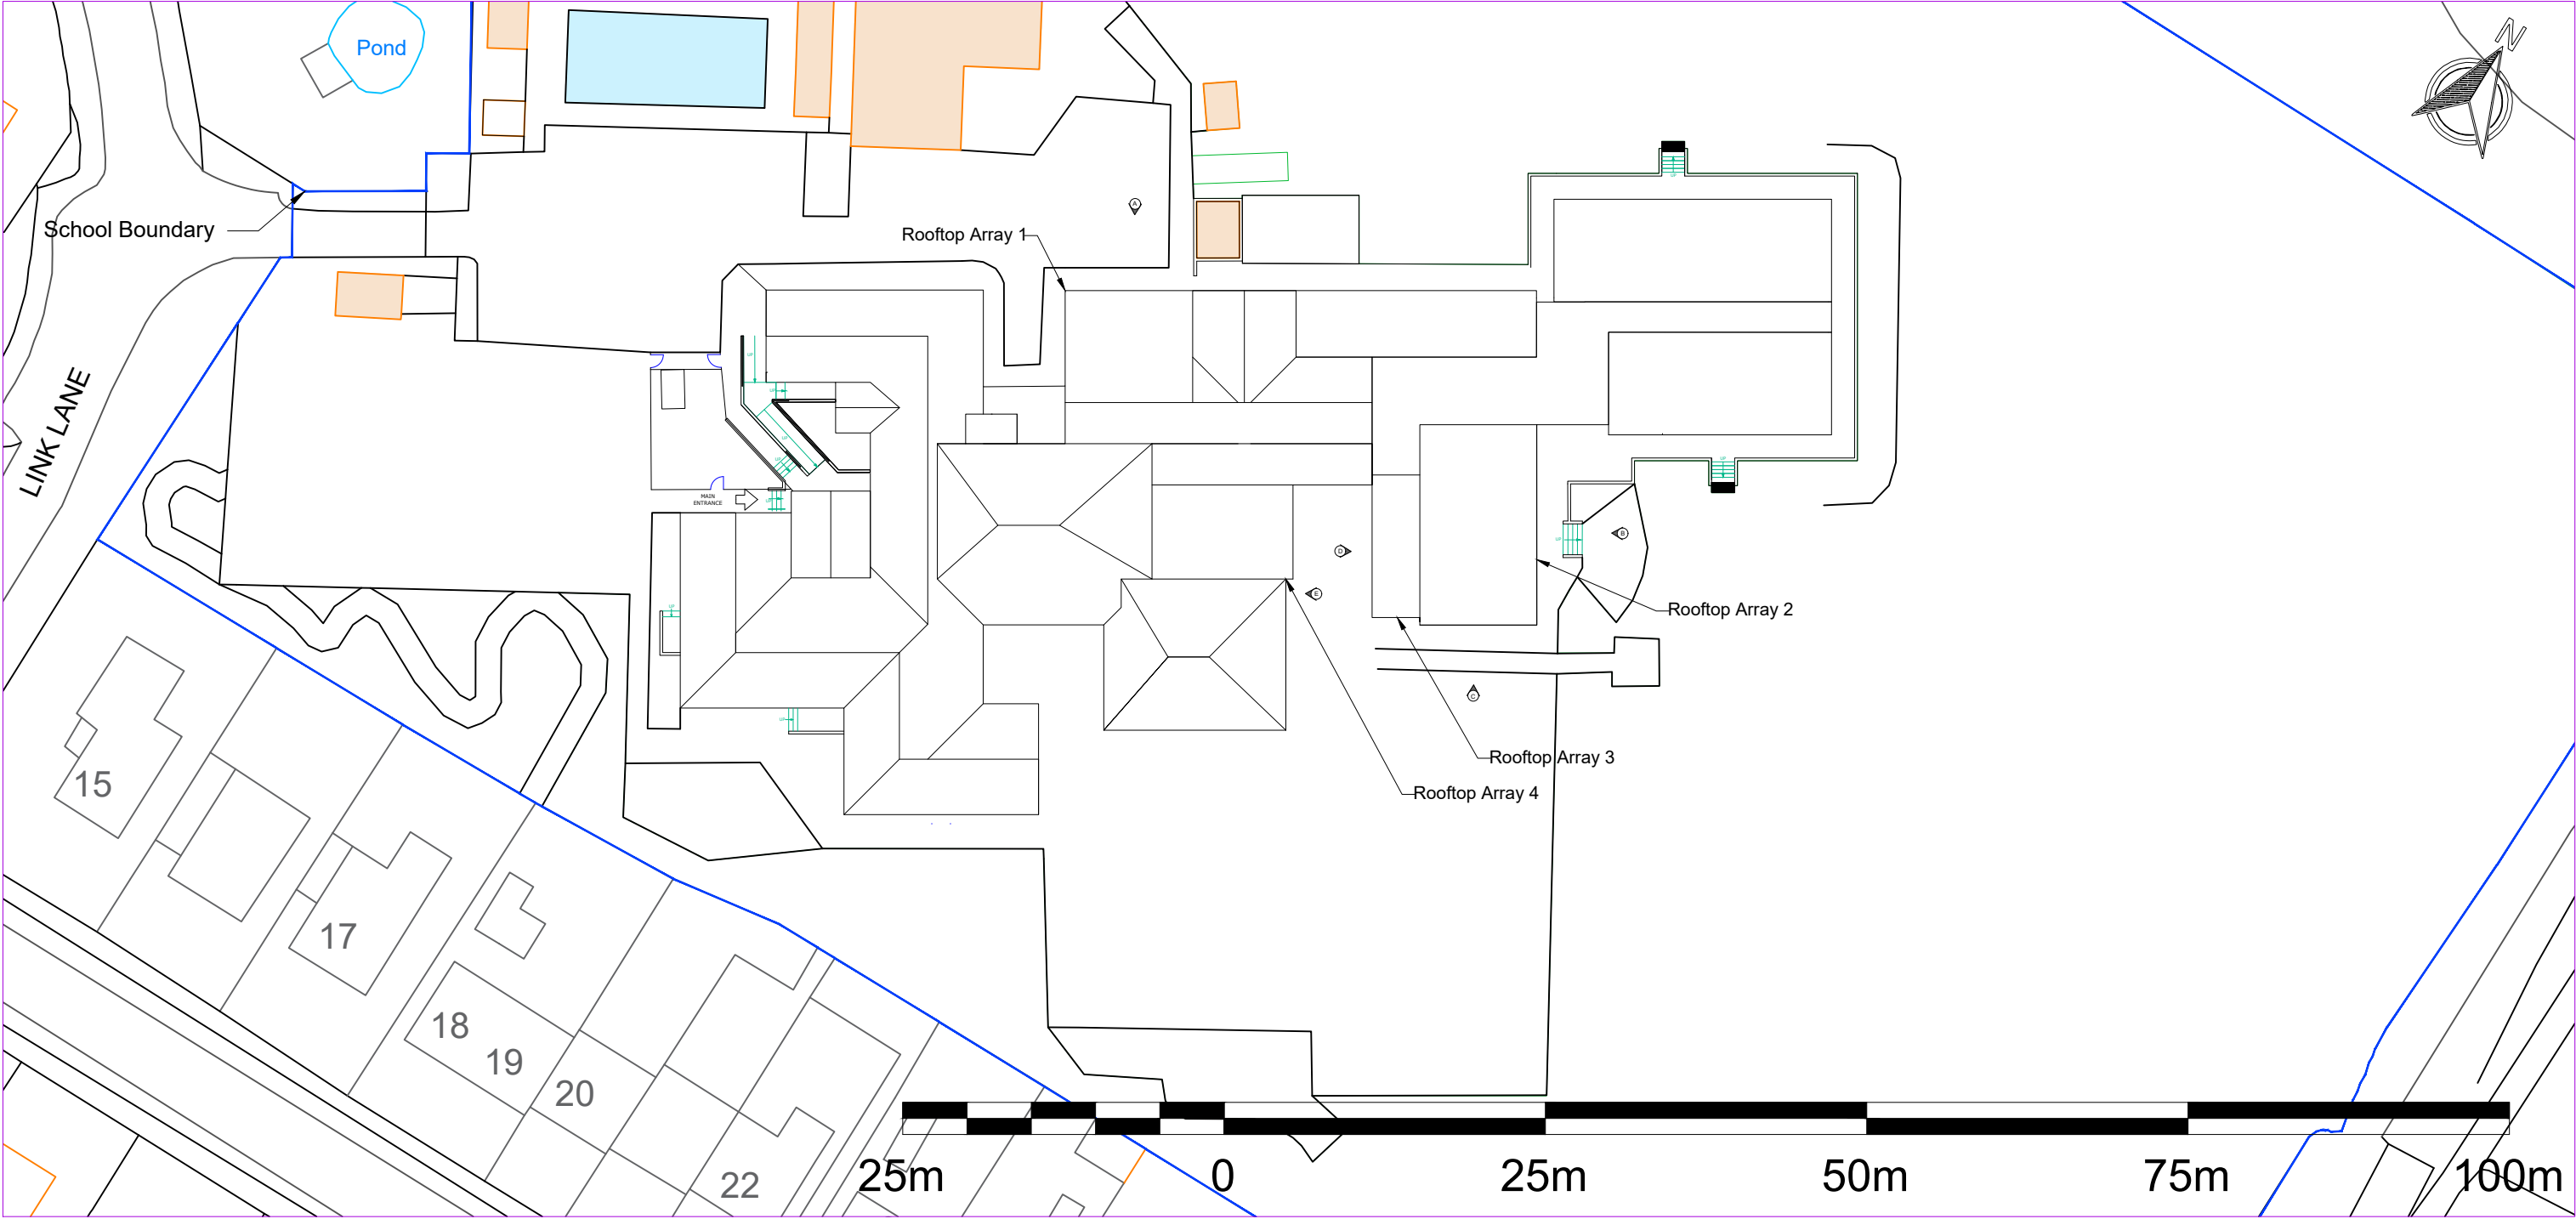

CONSULTANT:
reenergise
ReEnergise Project Limited

PROJECT: Diocese of Chichester Solar PV St Mary's CofE Primary School	
TITLE: Layout & Elevations - Existing	
DRAWING NUMBER: 25-8021-03/DWG-002	SCALE: Various @A2
STATUS: INFORMATION	REVISION: A