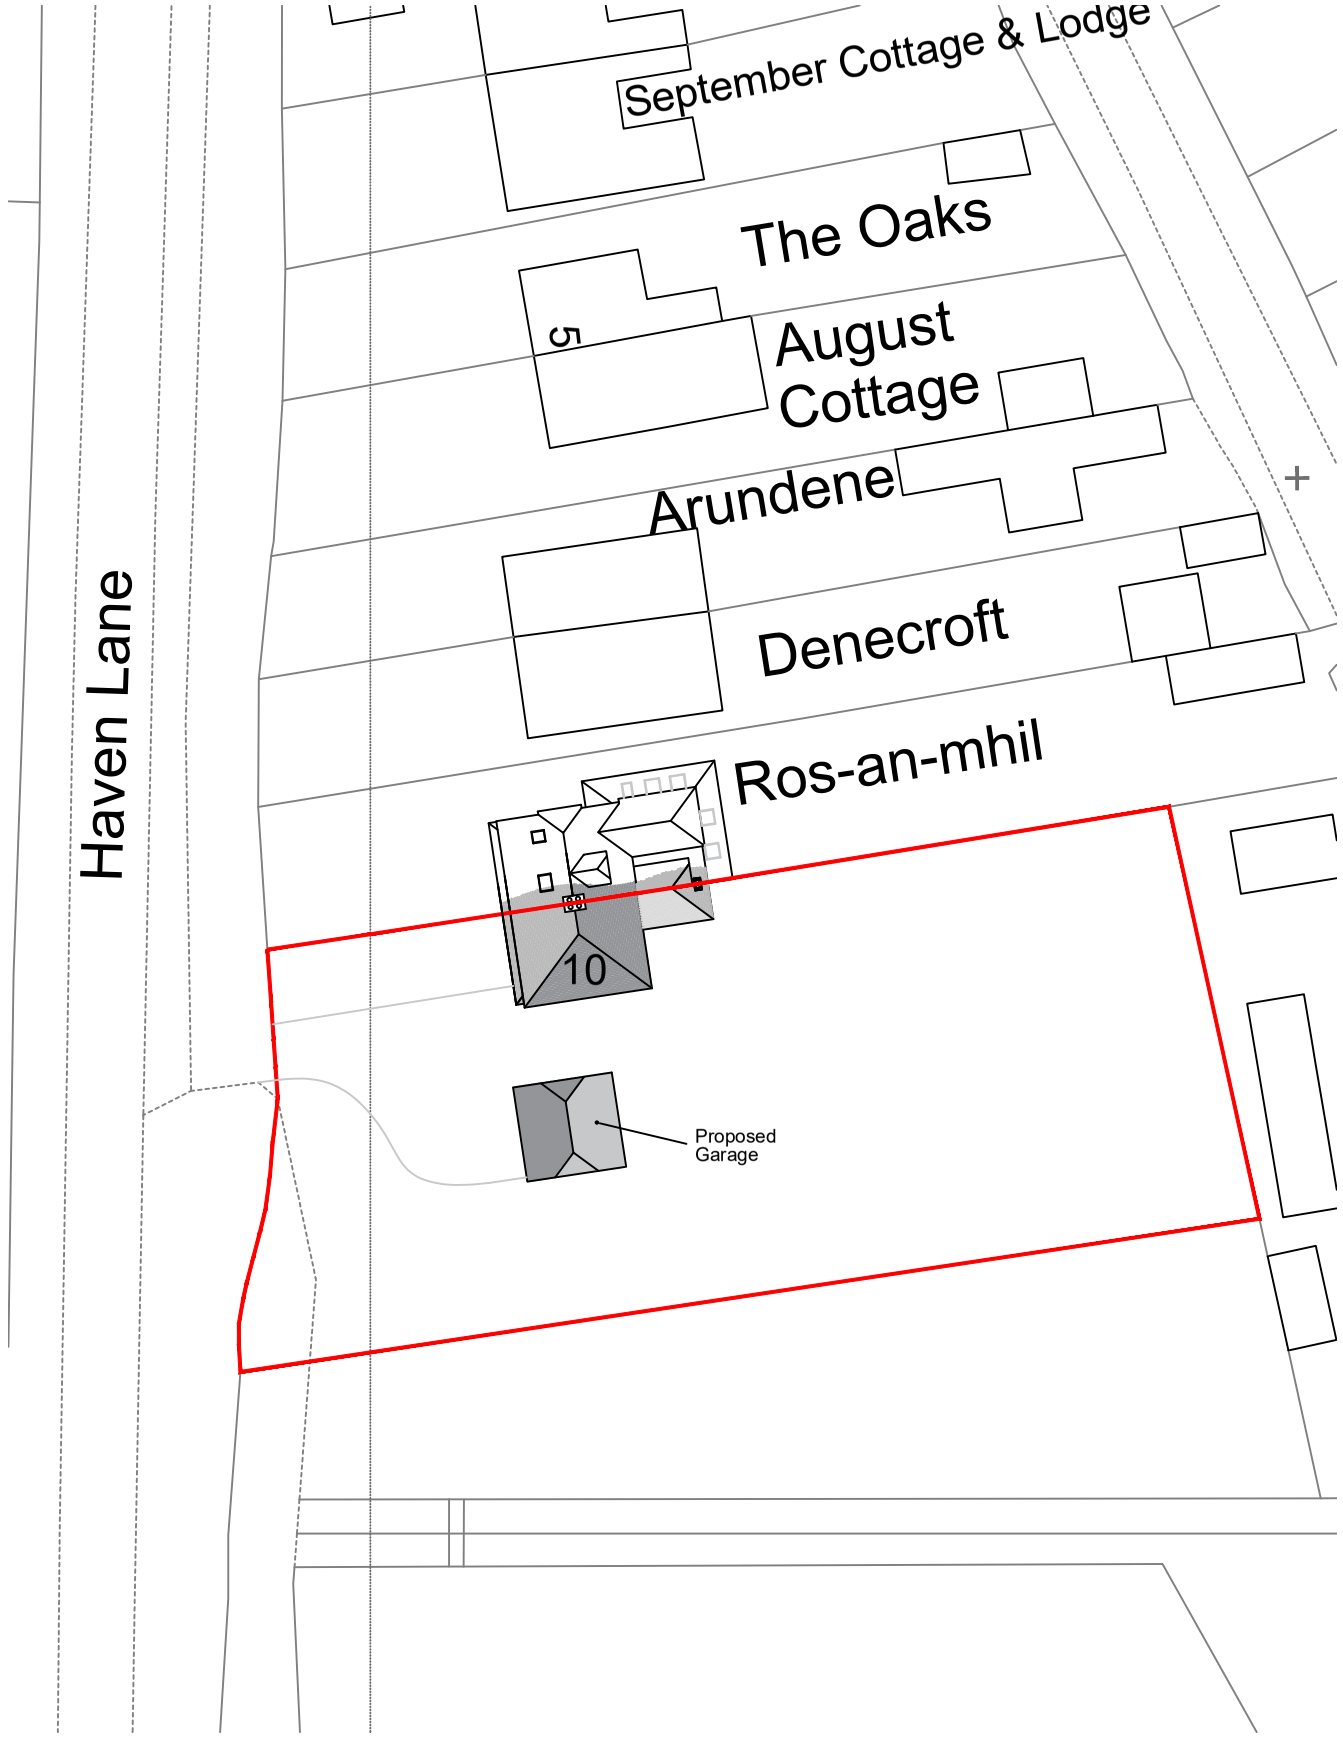

Proposed Block Plan (Scale 1:500)



Proposed Street Scene (Scale 1:100)

Scale Bar (1:500)

0m 10m 20m 30m 40m 50m

Revision:			

address
10 Haven Road, Bucks Green, West Sussex, RH12 3JH

project
Proposed construction of detached garage

title
Proposed Block Plan and Street Scene

scale	date	dwg no.	revision
As noted @A3	October 2025	2025.478b.04	

DOWNSVIEW ASSOCIATES Chartered Surveyors

Little Acorns
Hampers Lane
Storrington
West Sussex
RH20 3HZ

Tel: 01903 746367
Mob: *07525 844965*

Email:
mail@downsview-surveyors.co.uk

RICS