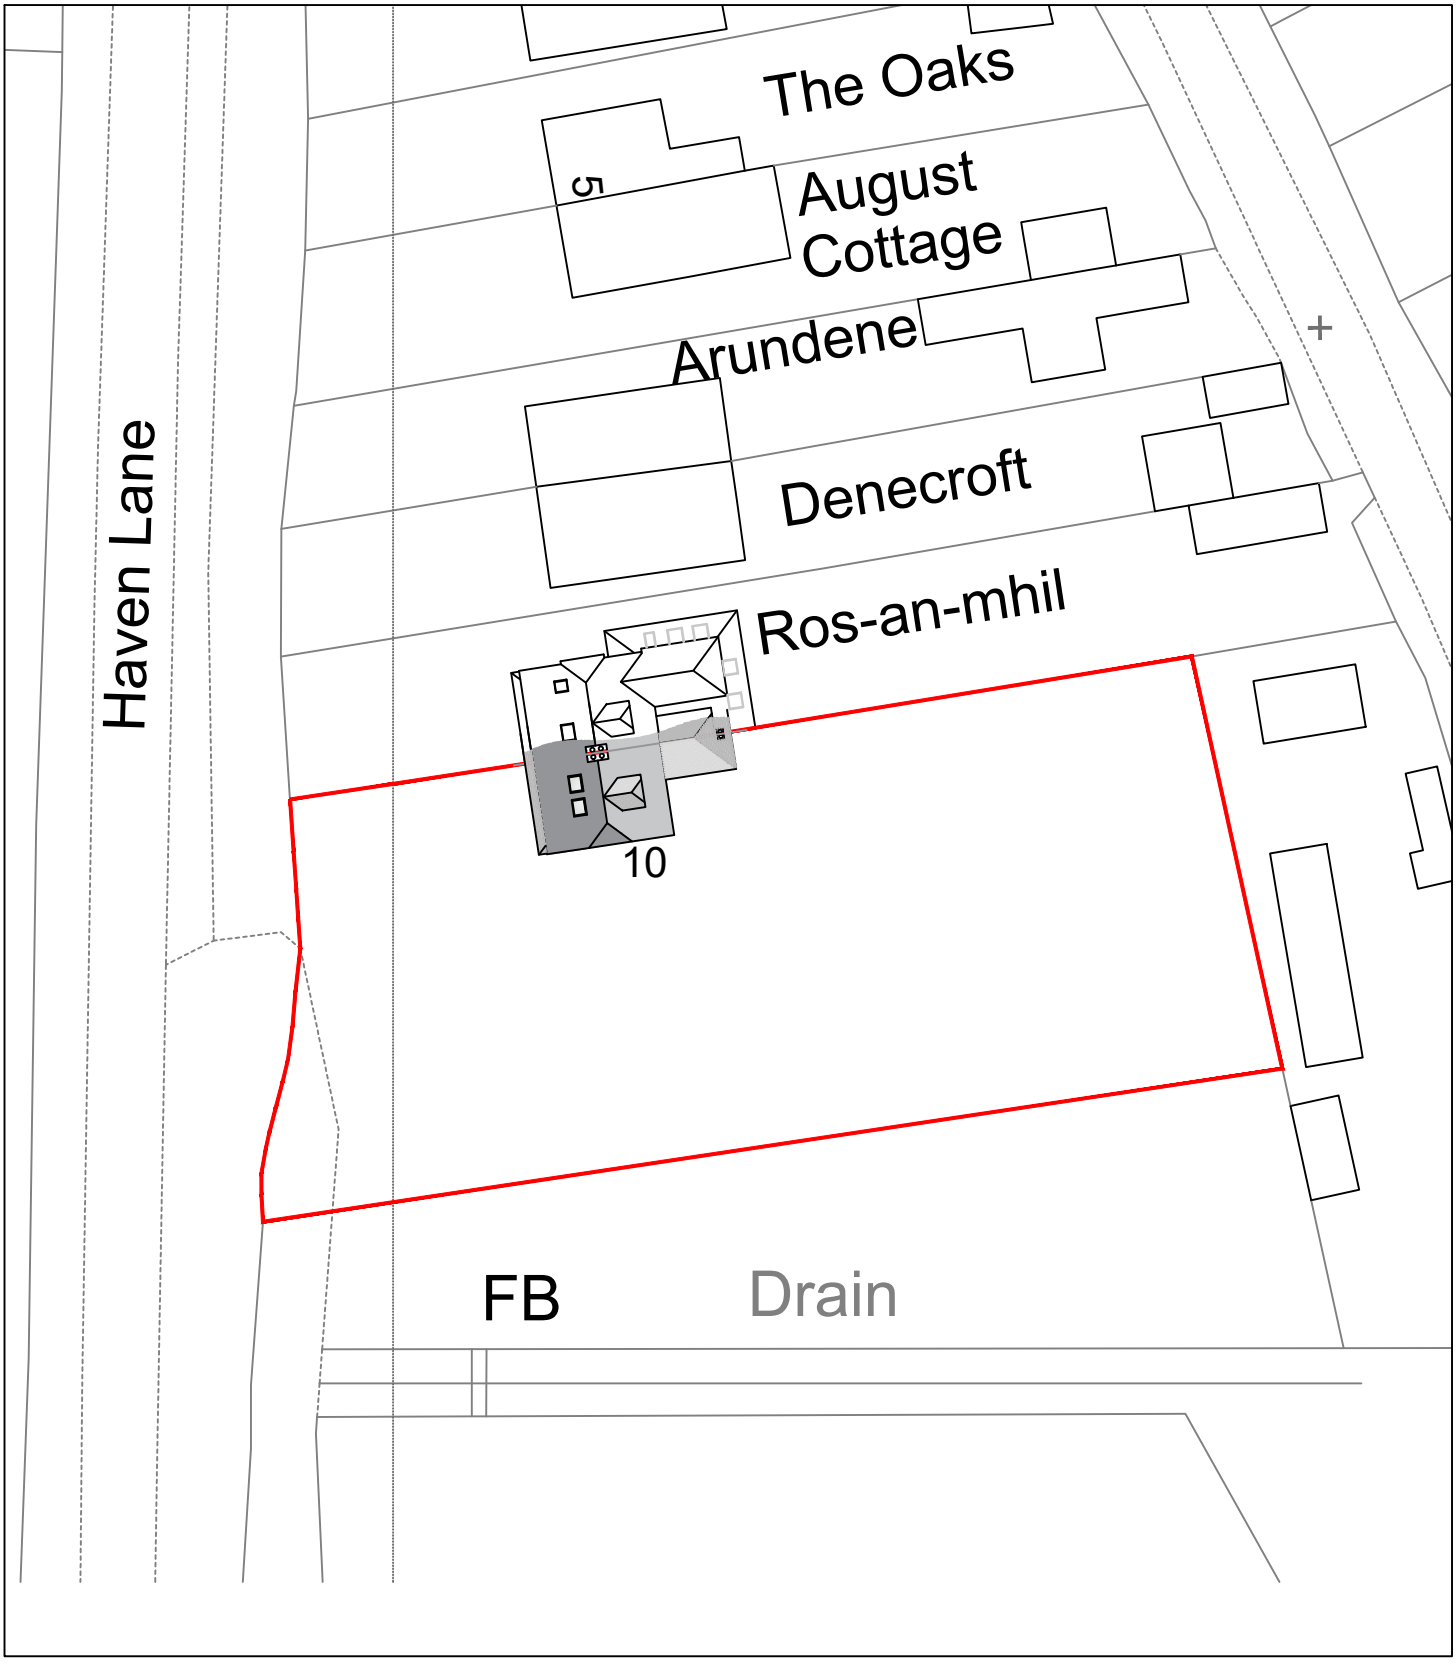

Scale Bar (1:500)

0m 10m 20m 30m 40m 50m

Revision:

address
10 Haven Road, Bucks Green, West Sussex, RH12 3JH

project
Proposed loft conversion

title
Proposed Block Plan

scale	date	dwg no.	revision
1:500 @A4	October 2025	2025.478a.04	

DOWNSVIEW ASSOCIATES
Chartered Surveyors

Little Acorns
Hampers Lane
Storrington
West Sussex
RH20 3HZ

Tel: 01903 746367
Mob: *07525 844965*

Email:
mail@downsview-surveyors.co.uk

RICS