Scale Bar (1:50)
0m 5m

Scale Bar (1:100)
0m 5m 10m



Existing Front Elevation (Scale 1:100)

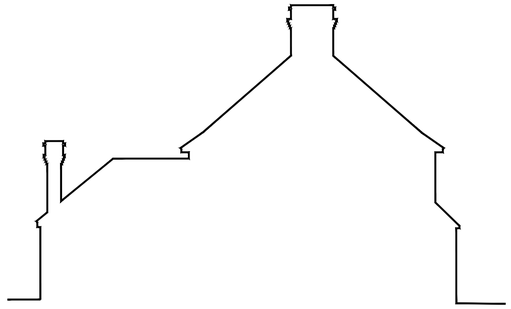

Existing Side Elevation (Scale 1:100)



Existing Rear Elevation (Scale 1:100)



Existing Side Elevation (Scale 1:100)

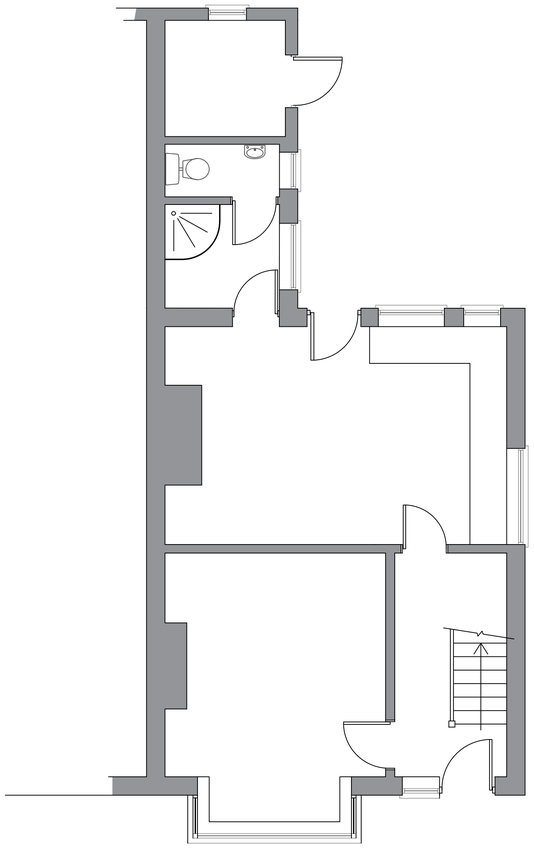

Existing Ground Floor Layout (Scale 1:50)

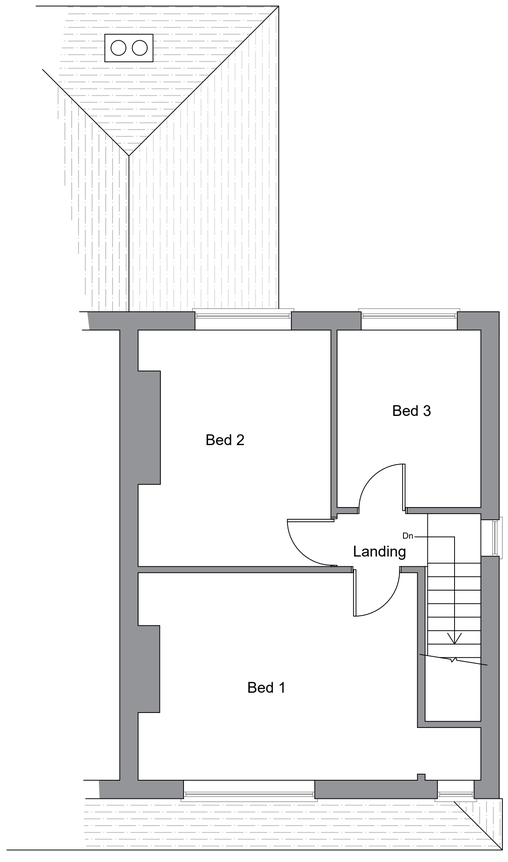

Existing First Floor Layout (Scale 1:50)

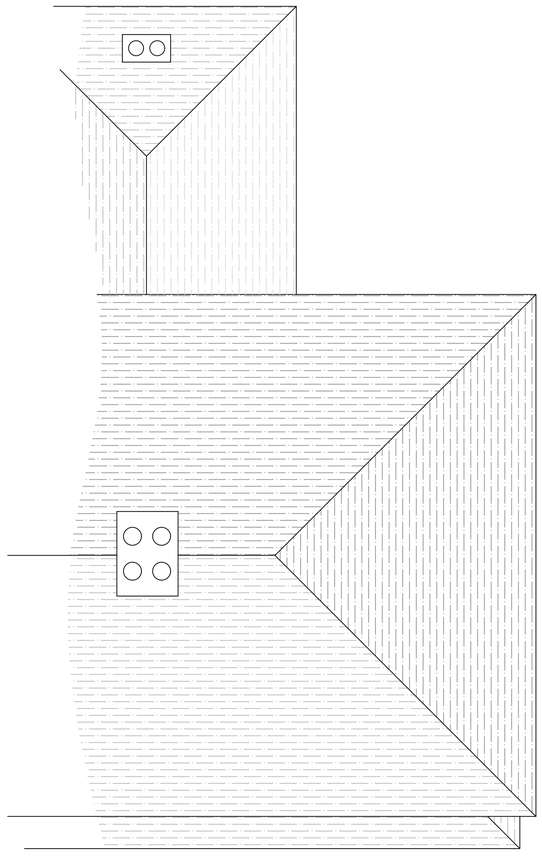

Existing Roof Plan (Scale 1:50)

revisions

DOWNSVIEW
ASSOCIATES
Chartered Surveyors
Little Acorns, Hampers Lane, Storrington,
West Sussex, RH20 3HZ
Tel: 01903 746367 Mob: 7525 844965
Email: mail@downsview-surveyors.co.uk
RICS

address:
10 Haven Road
Bucks Green
West Sussex
RH12 3JH

project:
Proposed rear extension and side extension

title:
Existing layouts and elevations

scale:	date:	revision:
As noted @ A1	October 2025	

drawing number:
2025.478b.01