Scale Bar (1:50)
0m 5m

Scale Bar (1:100)
0m 5m 10m

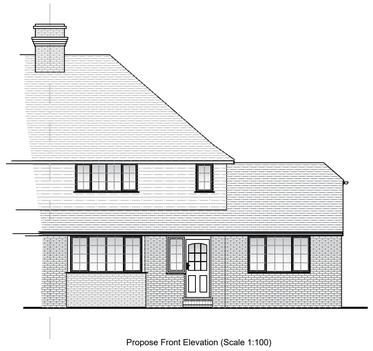

Propose Front Elevation (Scale 1:100)



Propose Elevation A - A (Scale 1:100)



Propose Rear Elevation (Scale 1:100)

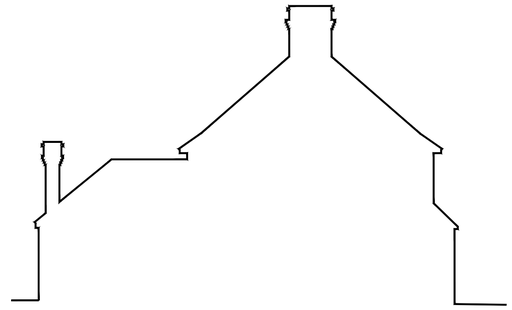

Propose Elevation A - A (Scale 1:100)

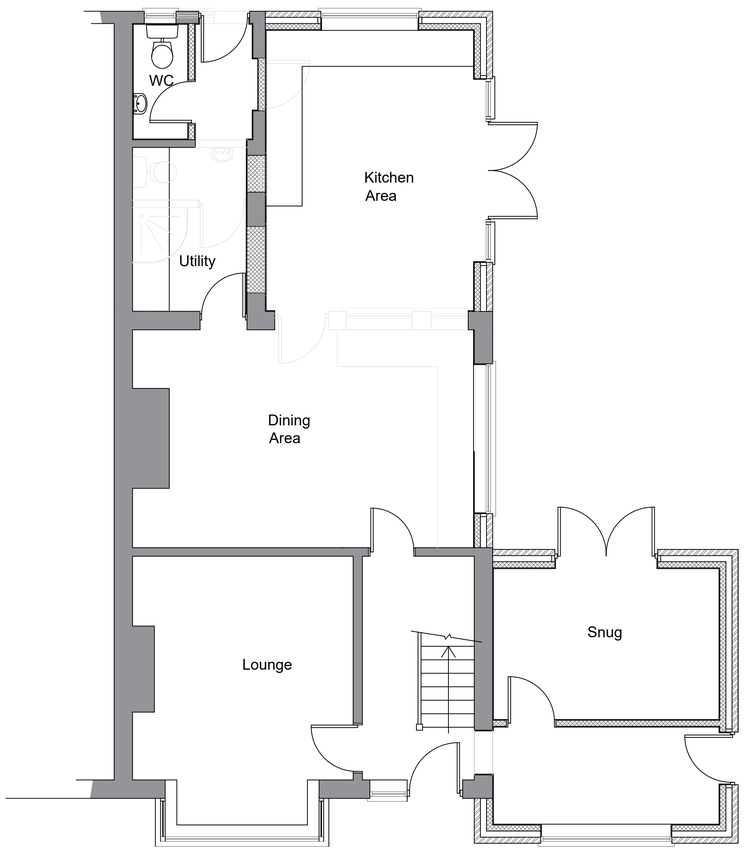

Proposed Ground Floor Layout (Scale 1:50)

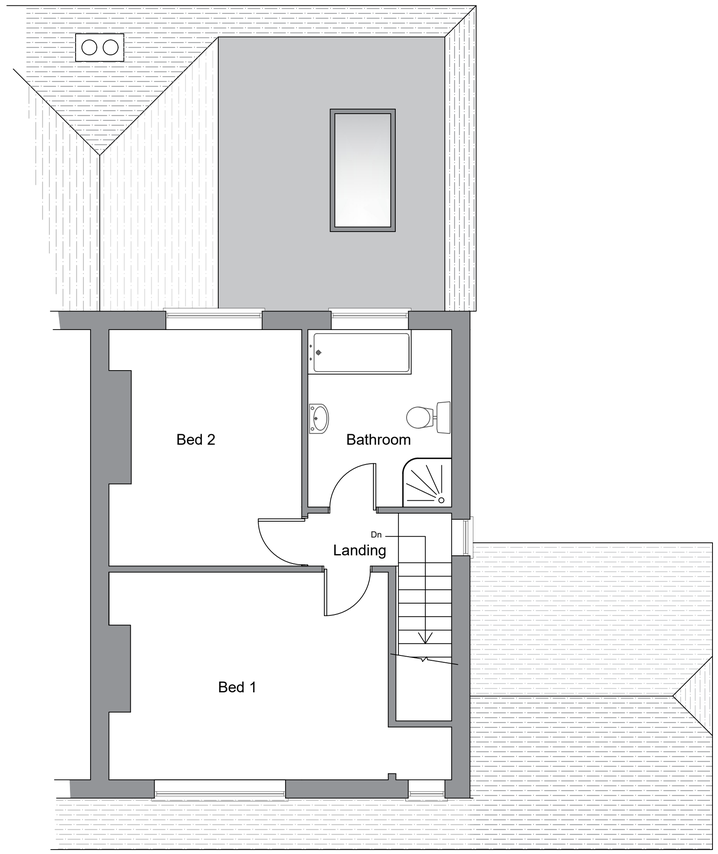

Proposed First Floor Layout (Scale 1:50)

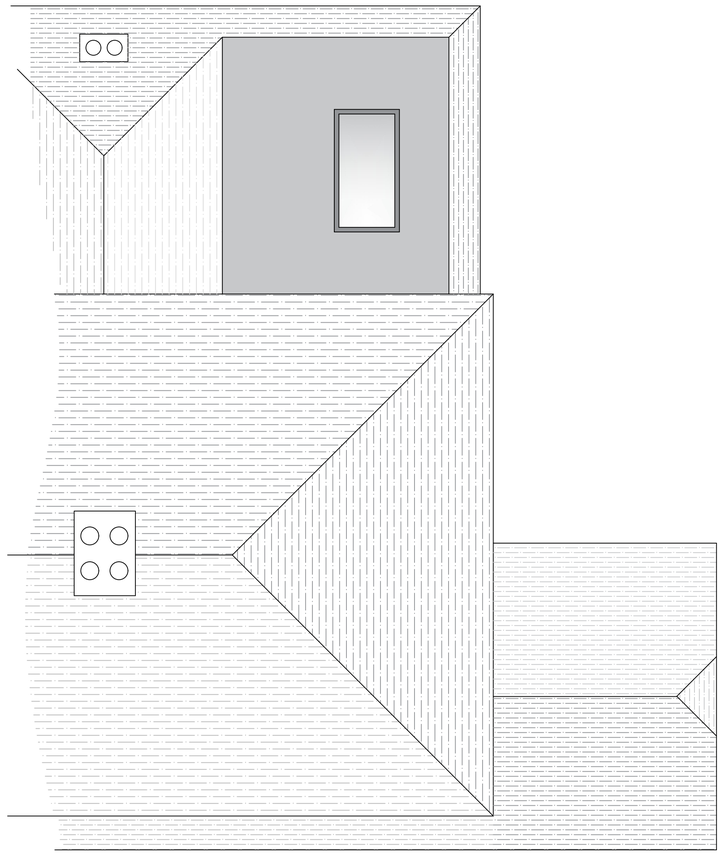

Proposed Roof Plan (Scale 1:50)

revisions

DOWNSVIEW
ASSOCIATES
Chartered Surveyors
Little Acorns, Hampers Lane, Storrington,
West Sussex, RH20 3HZ
Tel 01903 746587 Mob 7525 844665
Email mail@downsview-surveyors.co.uk
RICS

address
10 Haven Road
Bucks Green
West Sussex
RH12 3JH

project
Proposed rear extension and side extension

title
Proposed layouts and elevations

scale:	date:	revision:
As noted @ A1	October 2025	

drawing number
2025.478b.02