Carvers Brooks Green

ALL DIMENSIONS TO BE VERIFIED ON SITE PRIOR TO THE START OF ANY WORK, AND ANY DISCREPANCIES NOTIFIED IN WRITING TO THE FULL SP LTD.
IF IN DOUBT ASK
THIS DRAWING AND THE INFORMATION SHOWN ARE THE COPYRIGHT OF THE FULL SP LTD

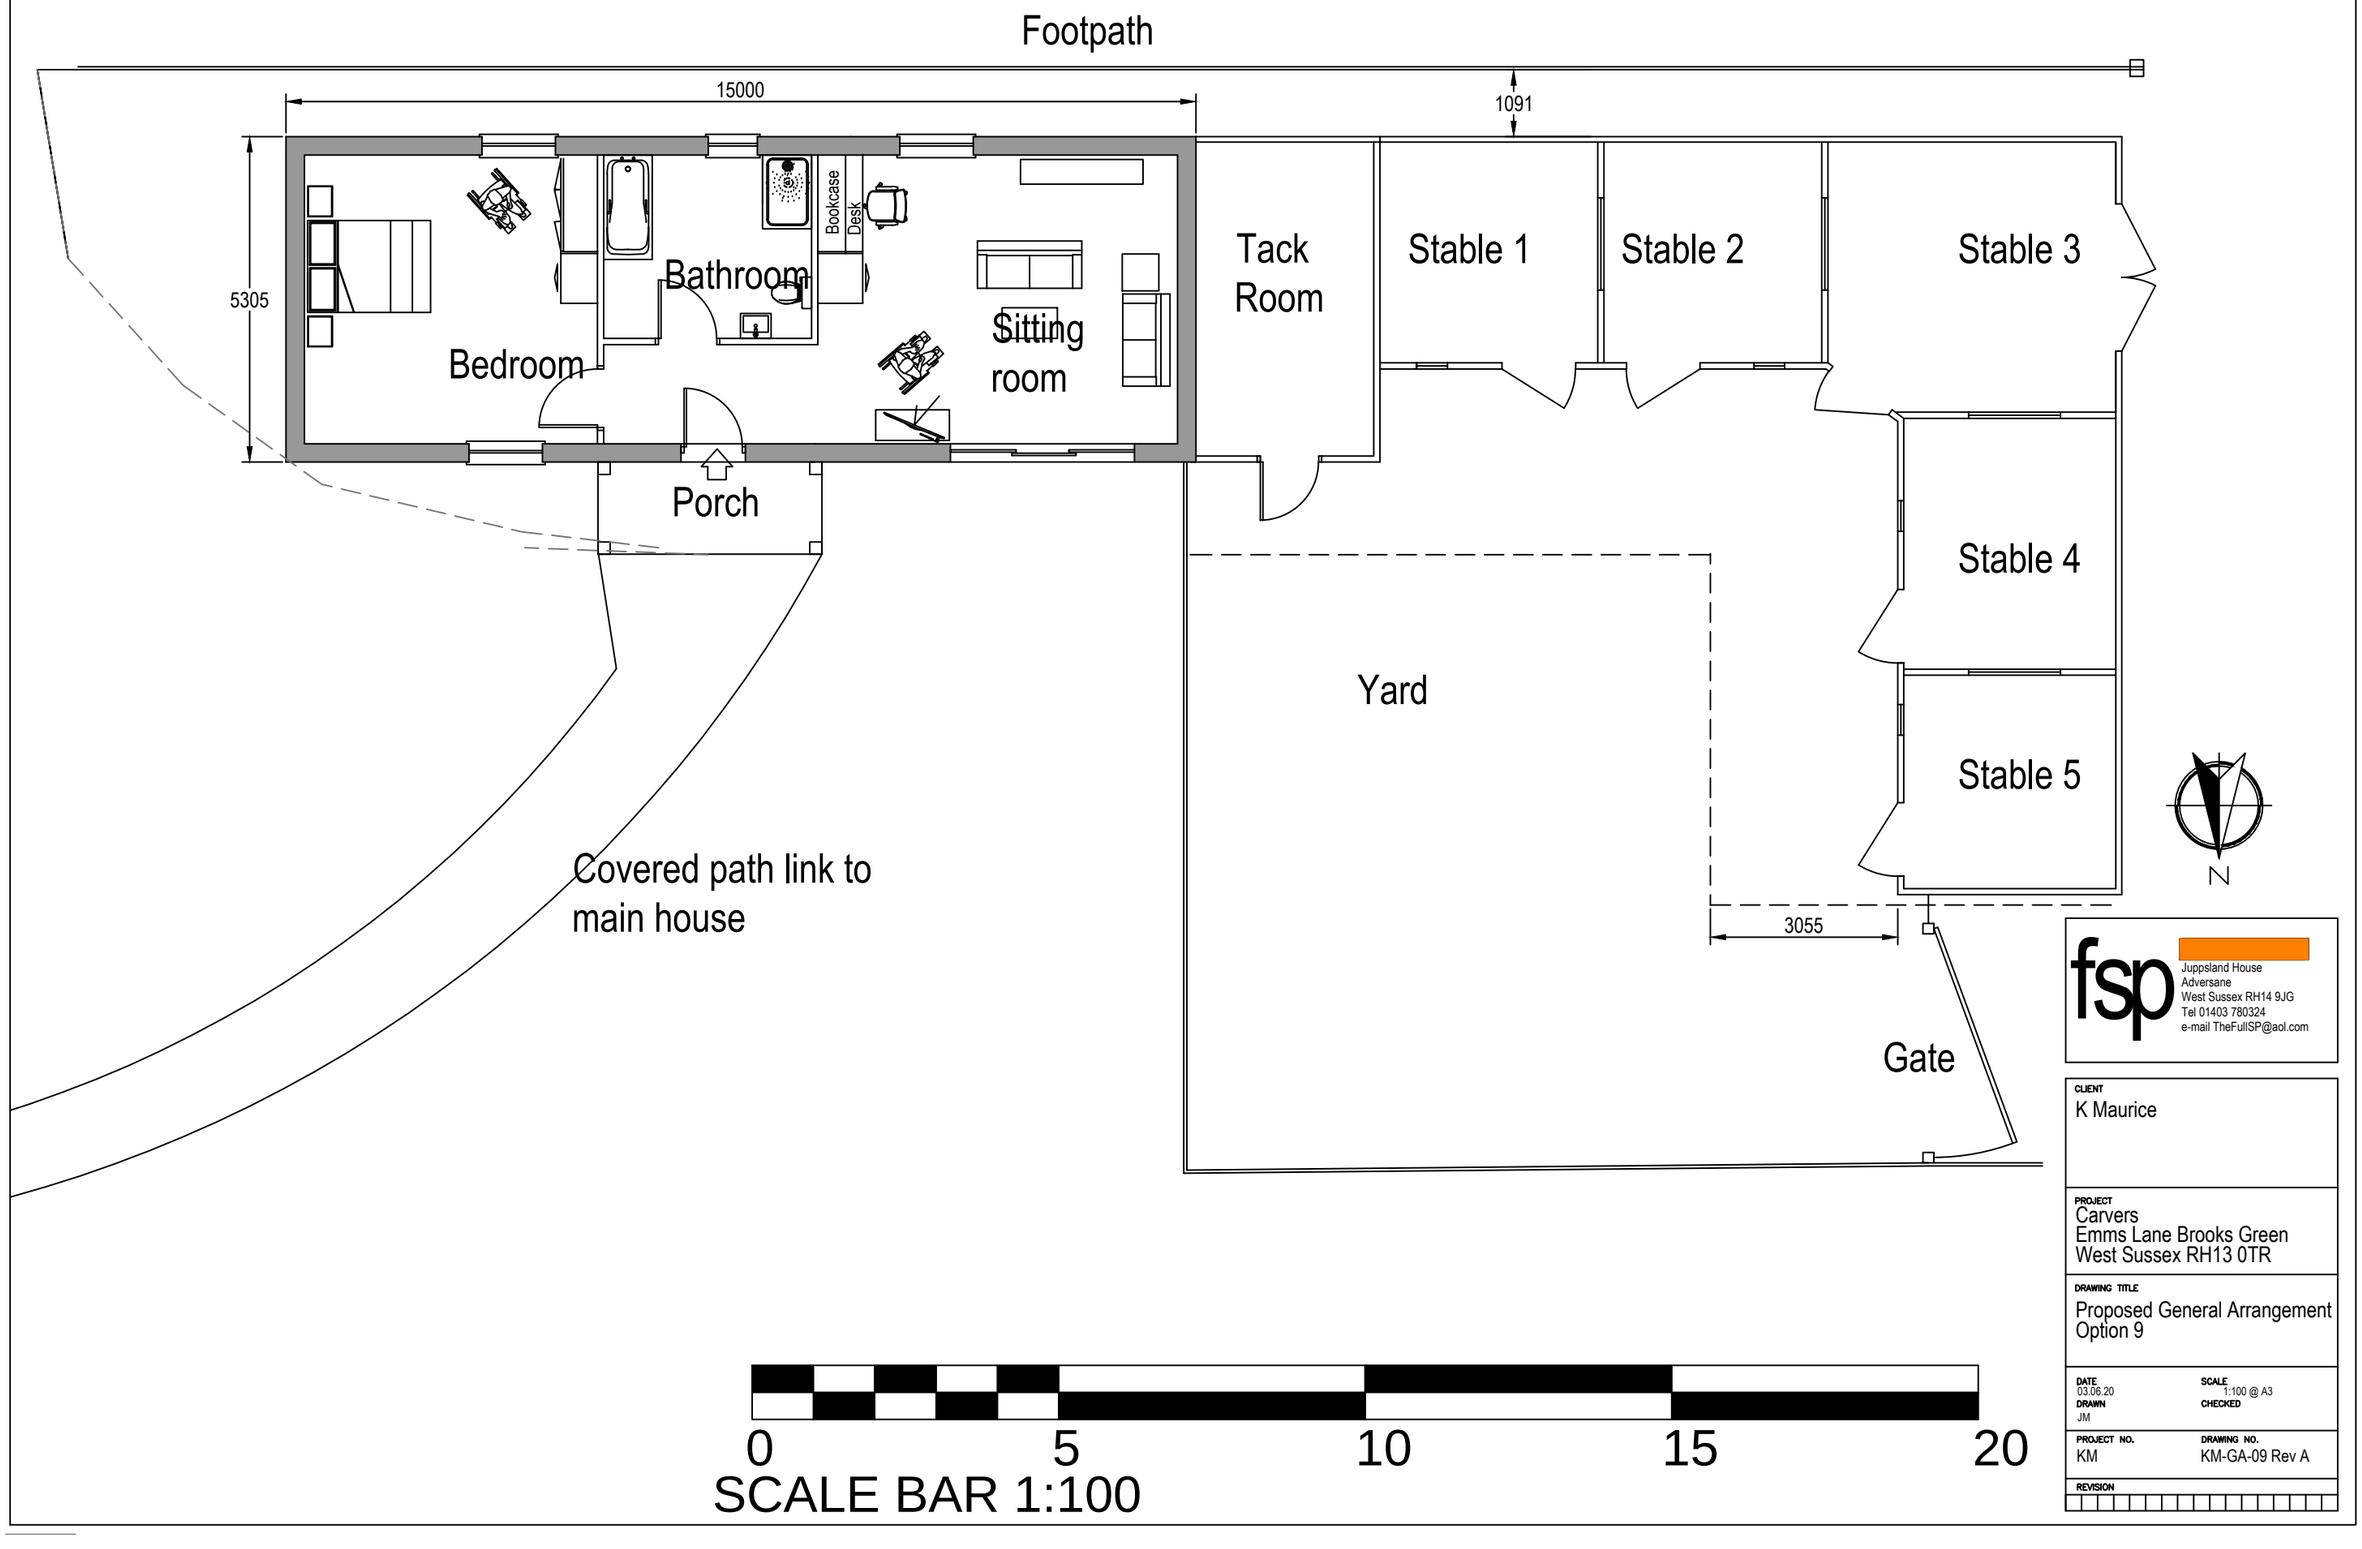

fsp
Juppsland House
Adversane
West Sussex RH14 9JG
Tel 01403 780324
e-mail TheFullSP@aol.com

CLIENT
K Maurice

PROJECT
Carvers
Emms Lane Brooks Green
West Sussex RH13 0TR

DRAWING TITLE
Proposed General Arrangement
Option 9

DATE 03.06.20	SCALE 1:100 @ A3
DRAWN JM	CHECKED
PROJECT NO. KM	DRAWING NO. KM-GA-09 Rev A
REVISION	

0 5 10 15 20
SCALE BAR 1:100