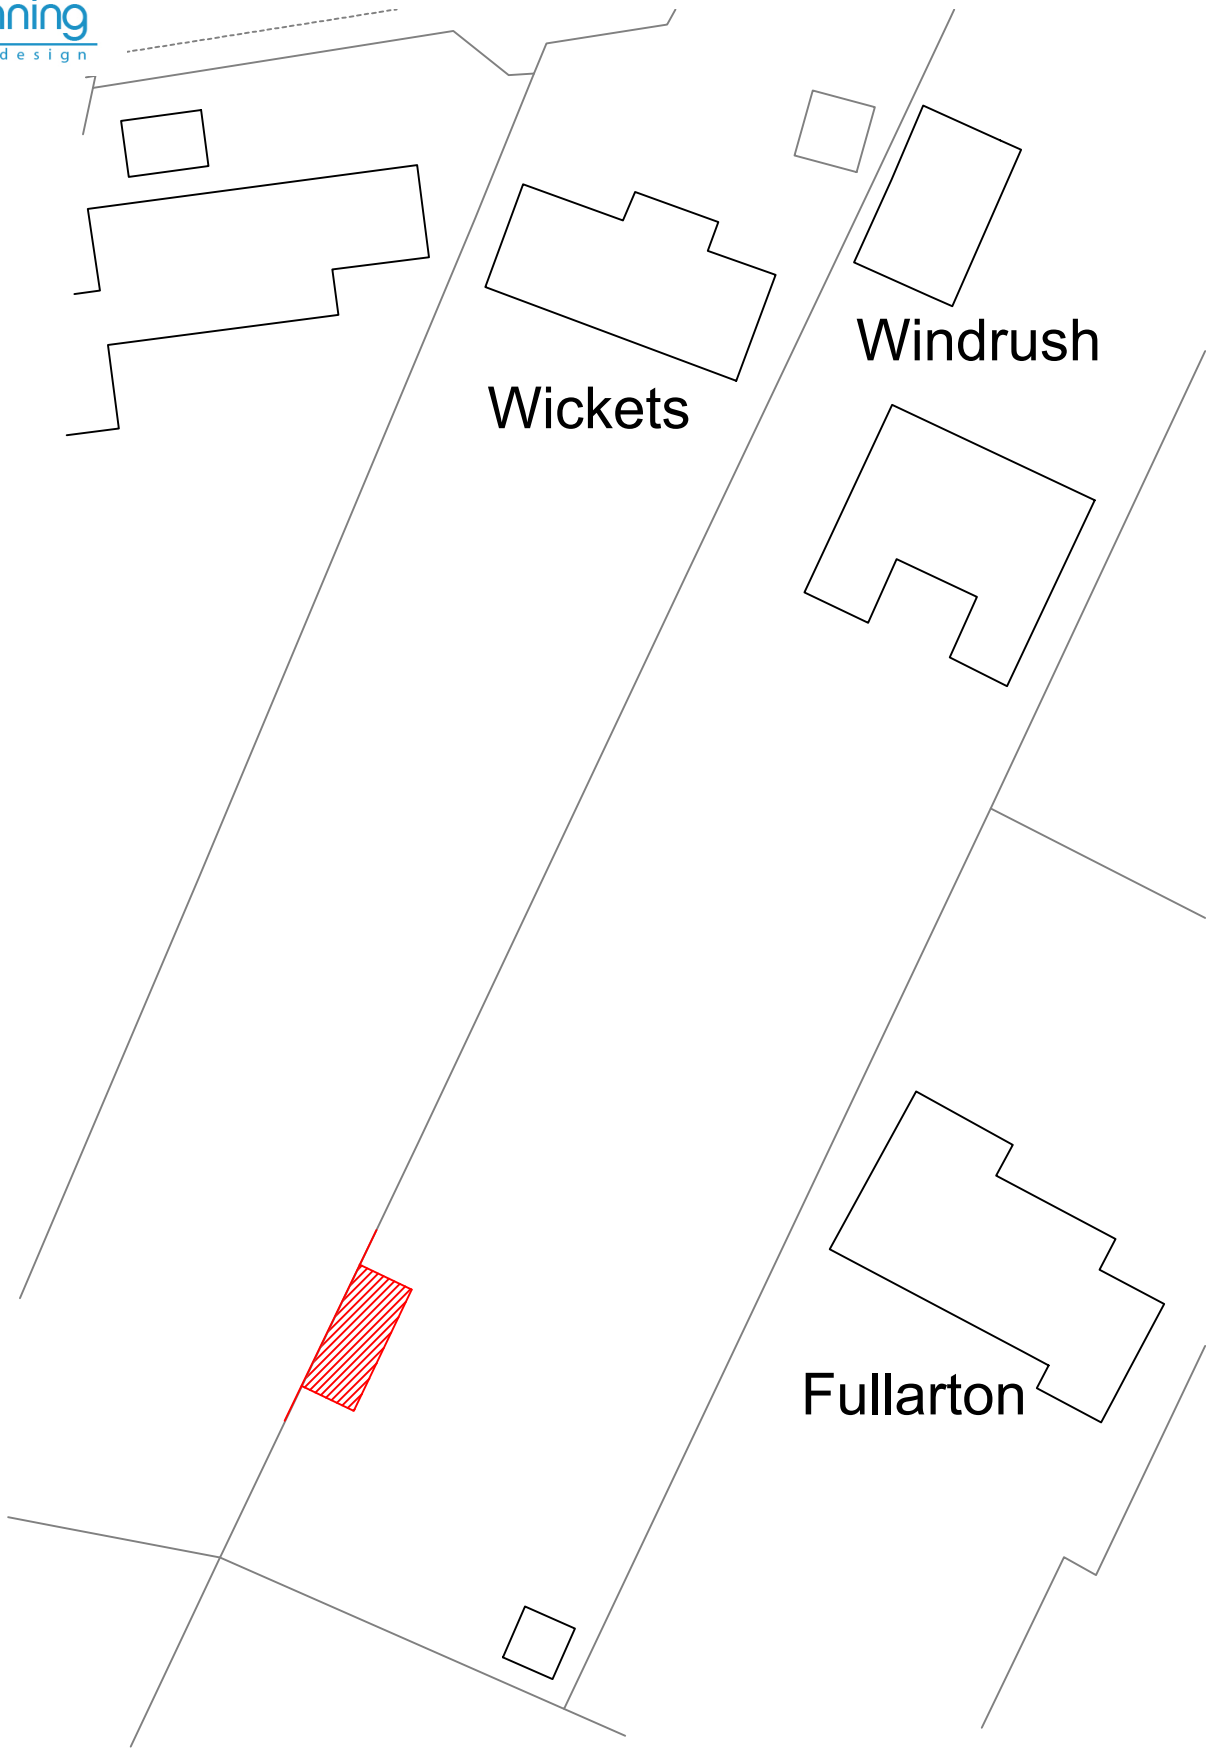


proposed greenhouse - windrush, harborough hill, west chiltington

proposed site plan - drawing no. 112/2022/2 - scale 1:500 @a4