KEY

1. Existing main entrance
2. Existing branch nameplate to be replaced with new.
3. Existing CCTV camera
4. Existing night safe
5. Existing old ATM to be replaced with new ATM
6. Existing ATM with surround panel
7. Existing individual letters signage
8. Install new dark blue bespoke surround (acrylic surround panel RAL 5011 gloss finish) to match retained one

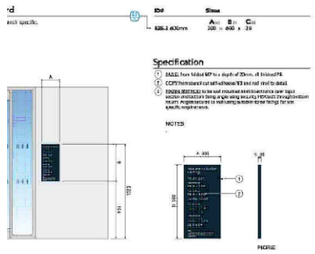

SCALE 1:50

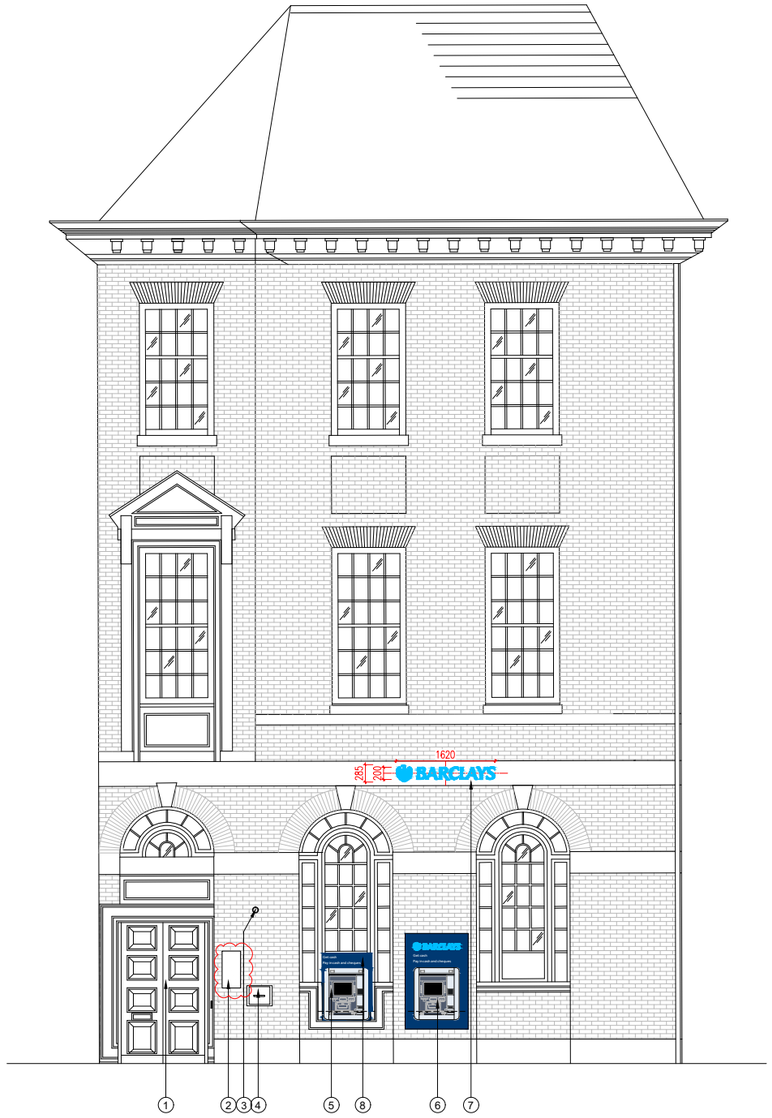

SCALE
0 1m 5m 10m

STATUTORY STATUS	
LISTED	NO
CONSERVATION	YES

NOTE
This drawing has been prepared from historical information that cannot be guaranteed accurate.
Responsibility is not accepted for errors made by others in scaling from this drawing. All construction information should be taken from figured dimensions only. All dimensions should be checked on site prior to the manufacture of any components. No services should pass through or over the Boxes & Parcels room. No sprinklers to be located in the Comms Room

DATE :	REV	DRAWN	CHECKED	NOTES.
18/09/25	A	CC	.	Branch nameplate location updated to reflect the current real-life position

WILLMOTT DIXON
INTERIORS

Project
HORSHAM CARFAX
2 CARFAX
HORSHAM, WEST SUSSEX
RH12 1DN
PIM No.

BARCLAYS

Drawing Title
FRONT ELEVATION
AS PROPOSED
MINOR WORKS ONE OFF 2025

Branch Sort Code	Branch ID	Supplier Project No	
		TBC	
Scale	Drawn	Checked	Date
1:100@A3	CC	–	14/03/2025
Drg.No	TBC_331	Revision	A

Architectural Practice: WDI

PLANNING