



10 metres @ 1:100 on A3

1 metre @ 1:100 on A3

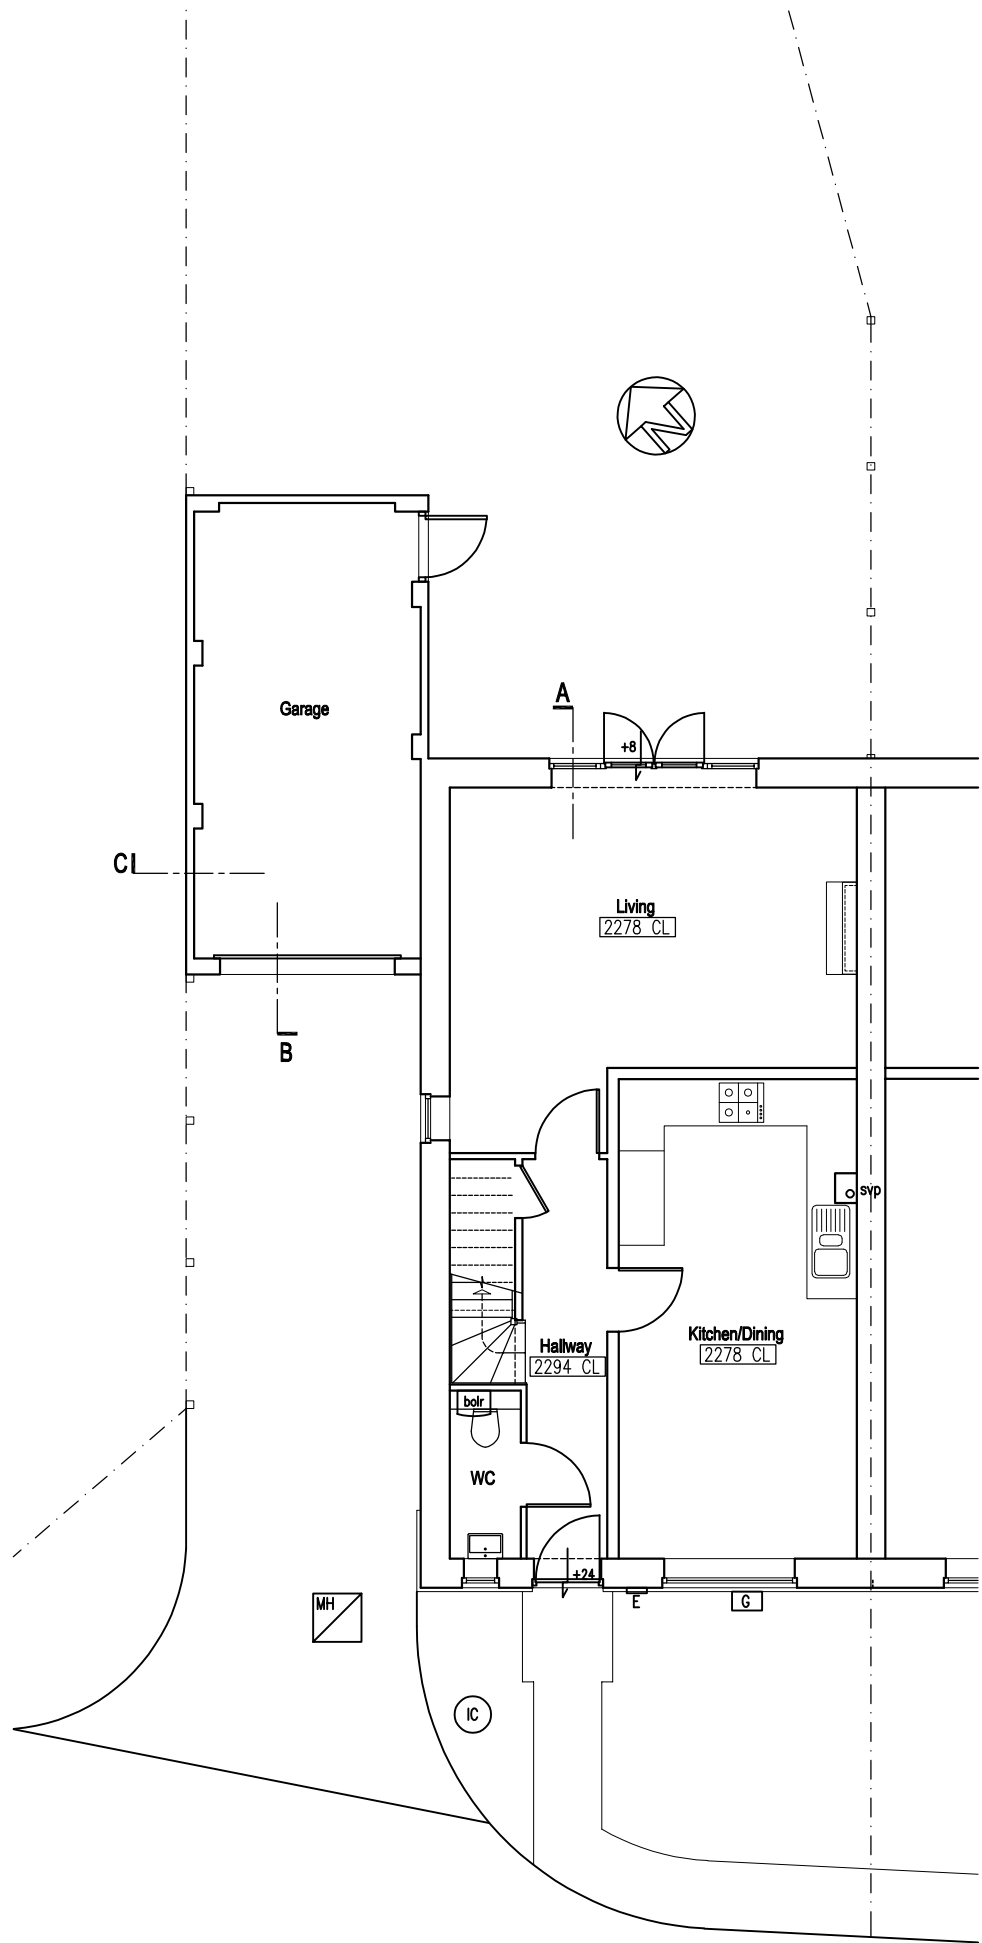

GROUND FLOOR PLAN

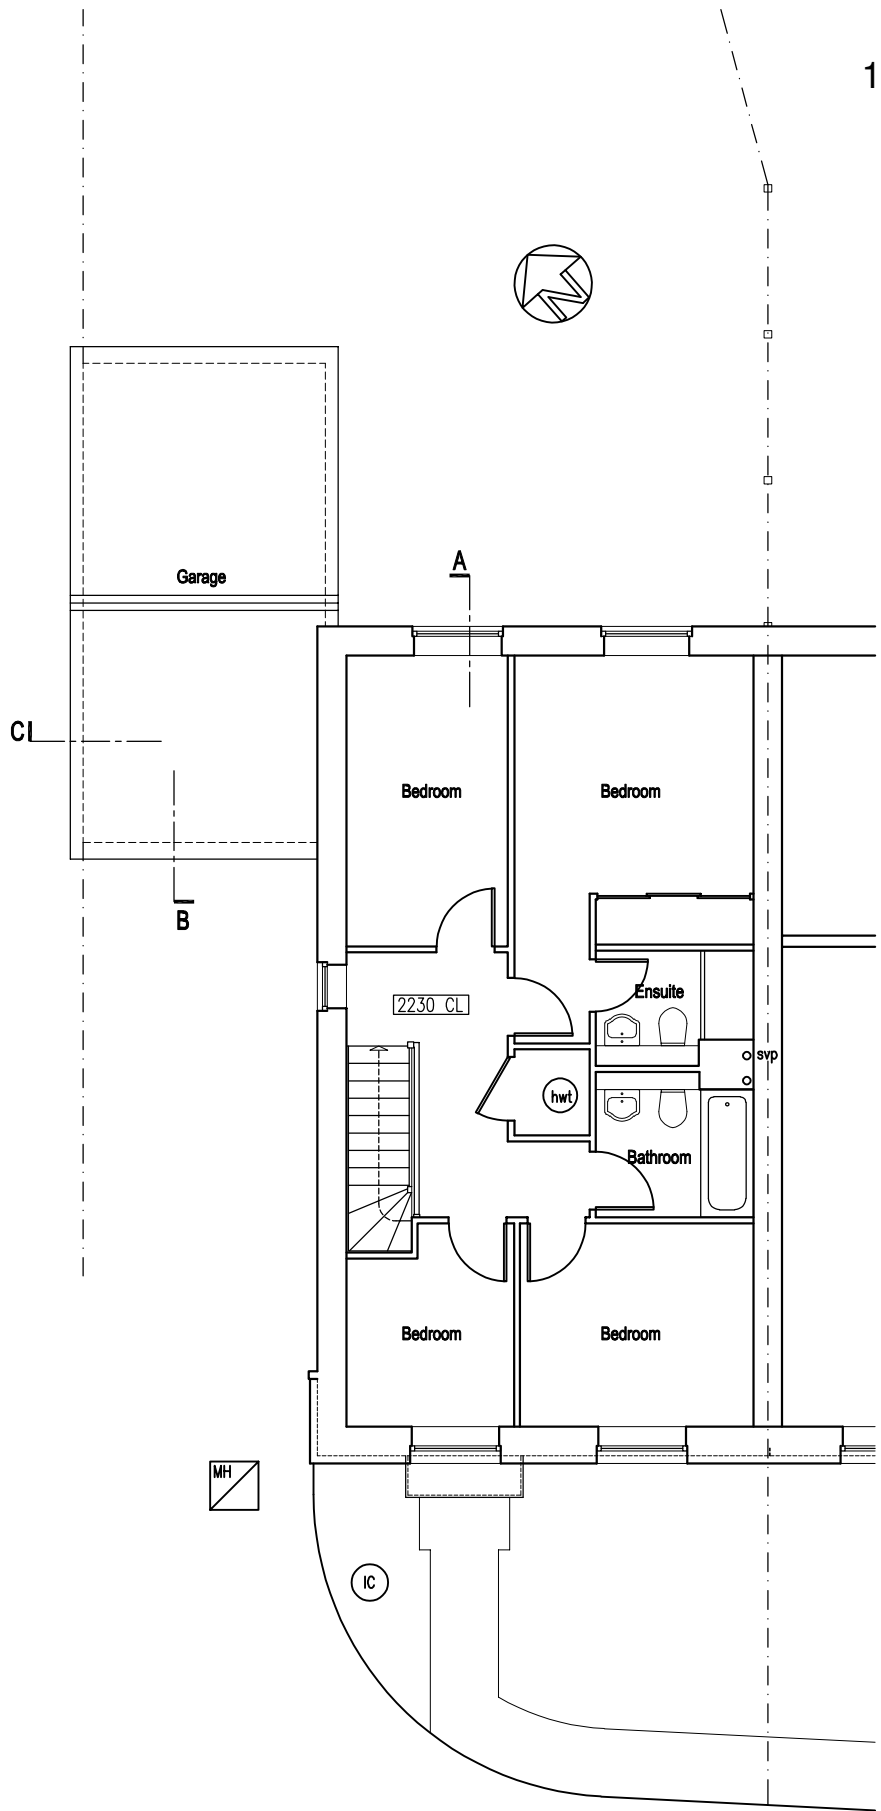

FIRST FLOOR PLAN

rev.	date	
These drawings should be approved by Local Authority Building Control or other appropriate checking Authority prior to commencement of the work.		
No dimensions to be scaled from this drawing. All dimensions to be checked on site. This drawing is copyright.		
client	Linda Applin	
project	10 Roman Lane Southwater	
drawing	Existing Plans	
scale	1:100@A3	date 10.02.2026
drawn	BBB	
9 Kenton Road Hove, East Sussex BN3 4PG		
tel: 01273 298217 fax: 01273 298217 e-mail: info@clairehaigharchitects.co.uk		
rev.		
CH 1321 /002		