



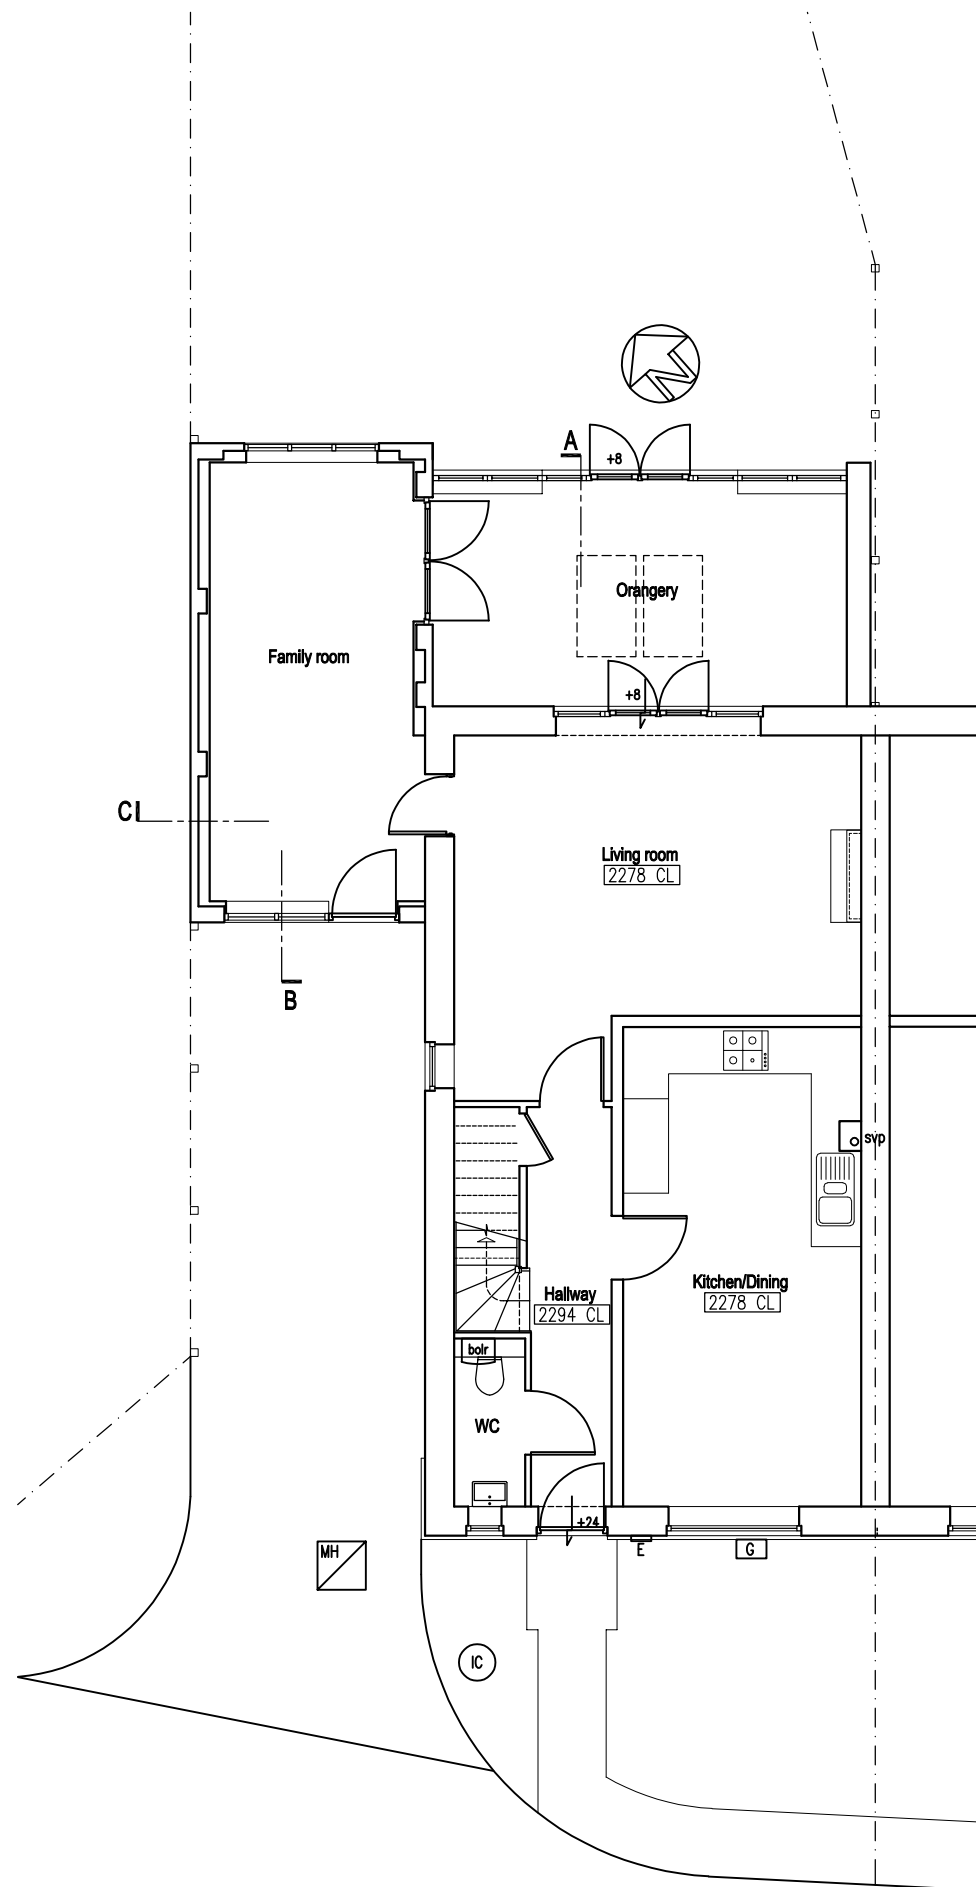

GROUND FLOOR PLAN

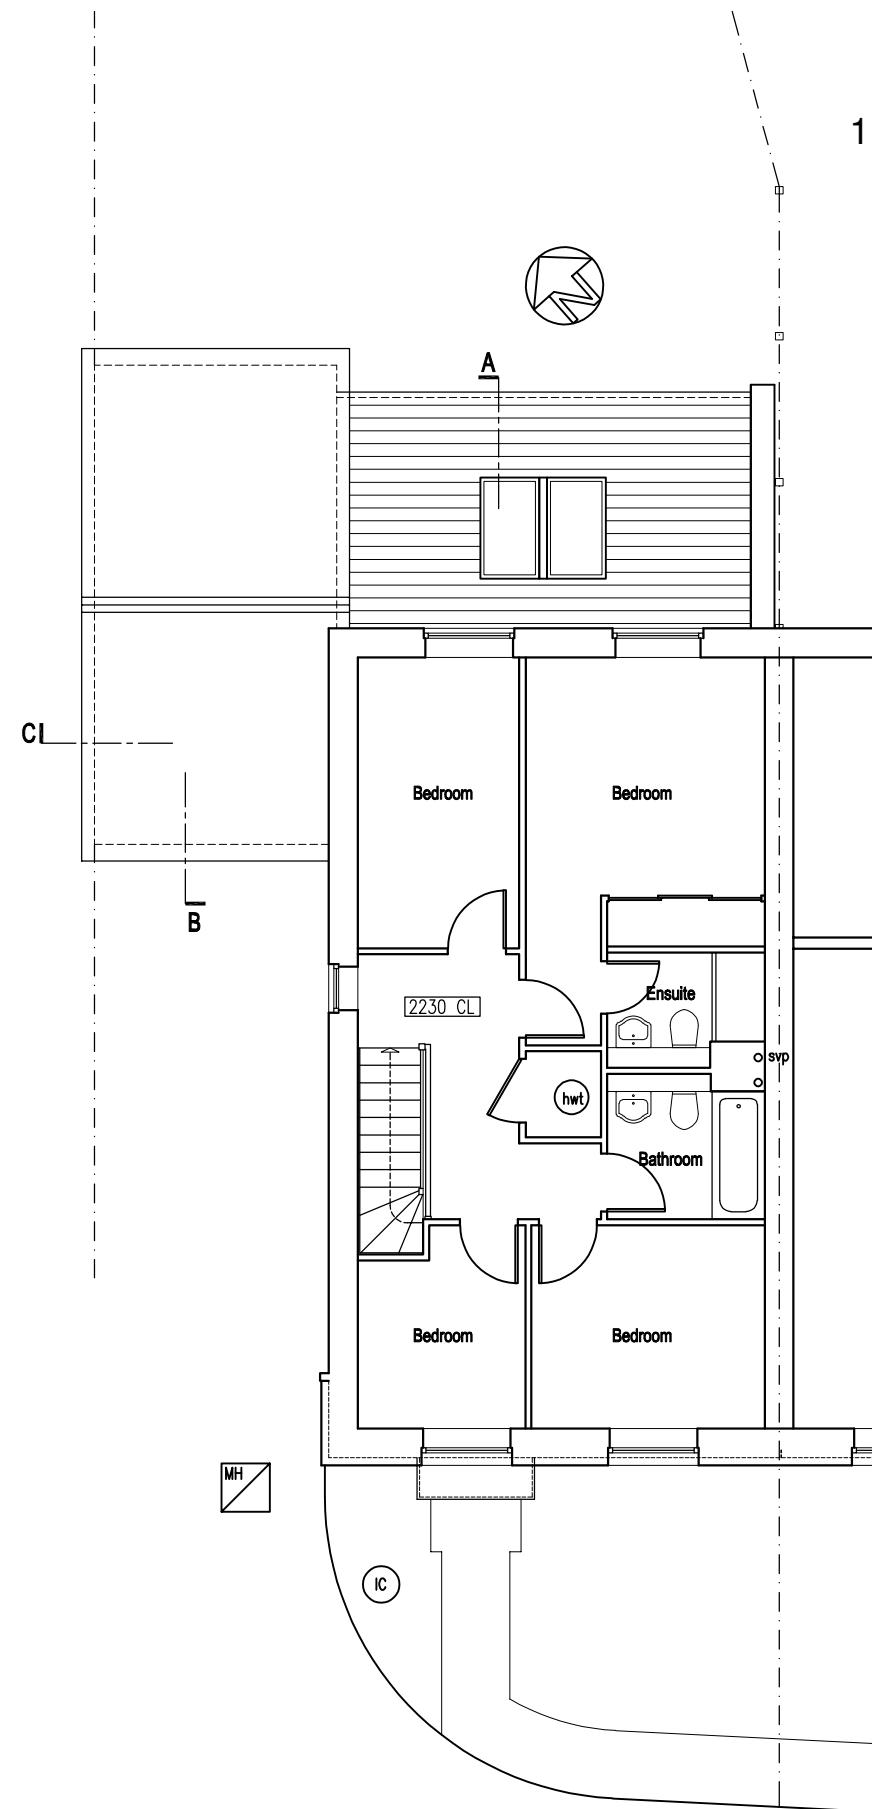

FIRST FLOOR PLAN

10 metres @ 1:100 on A3

1 metre @ 1:100 on A3

rev.	date
These drawings should be approved by Local Authority Building Control or other appropriate checking Authority prior to commencement of the work.	
No dimensions to be scaled from this drawing. All dimensions to be checked on site. This drawing is copyright.	
client	Linda Applin
project	10 Roman Lane Southwater
drawing	Proposed Plans Garage conversion and orangery
scale	1:100@A3
date	26.02.2026
drawn	CH

9 Kenton Road Hove, East Sussex BN3 4PG
tel: 01273 298217 fax: 01273 298217 e-mail: info@clairehaigharchitects.co.uk

Claire Haigh Associates Ltd

CH 1321 /005

rev.