from Southern Water

Horsham District Council
Parkside
Chart Way
Horsham
West Sussex
RH12 1RL

Your ref
DC/24/1356

Our ref
DSA000039904

Date
08/01/2025

Contact
Tel 0330 303 0119

Dear Sir/Madam,

Proposal: Erection of a single storey pitched roofed toilet facility and storeroom.
Site: Fishing Ponds Peacocks Lane Thakeham West Sussex.

Thank you for your correspondence dated the 23rd of December 2024, please see our comments below regarding the above application.

Proposed Disposal to ground from package treatment plant

The Environment Agency should be consulted directly by the applicant regarding the use of a private wastewater treatment works which disposes of effluent to sub-soil irrigation.

Southern Water has no further comment to make regarding the pond being the Surface Water means of disposal as there are no public assets in the vicinity.


For further advice, please contact Southern Water, Southern House, Yeoman Road, Worthing, West Sussex, BN13 3NX (Tel: 0330 303 0119)

Website: southernwater.co.uk or by email at: SouthernWaterPlanning@southernwater.co.uk

Yours faithfully,

Future Growth Planning Team
southernwater.co.uk/developing-building/planning-your-development

Southern Water Services Ltd, Registered Office: Southern House, Yeoman Road, Worthing, West Sussex, BN13 3NX Registered in England No. 2366670

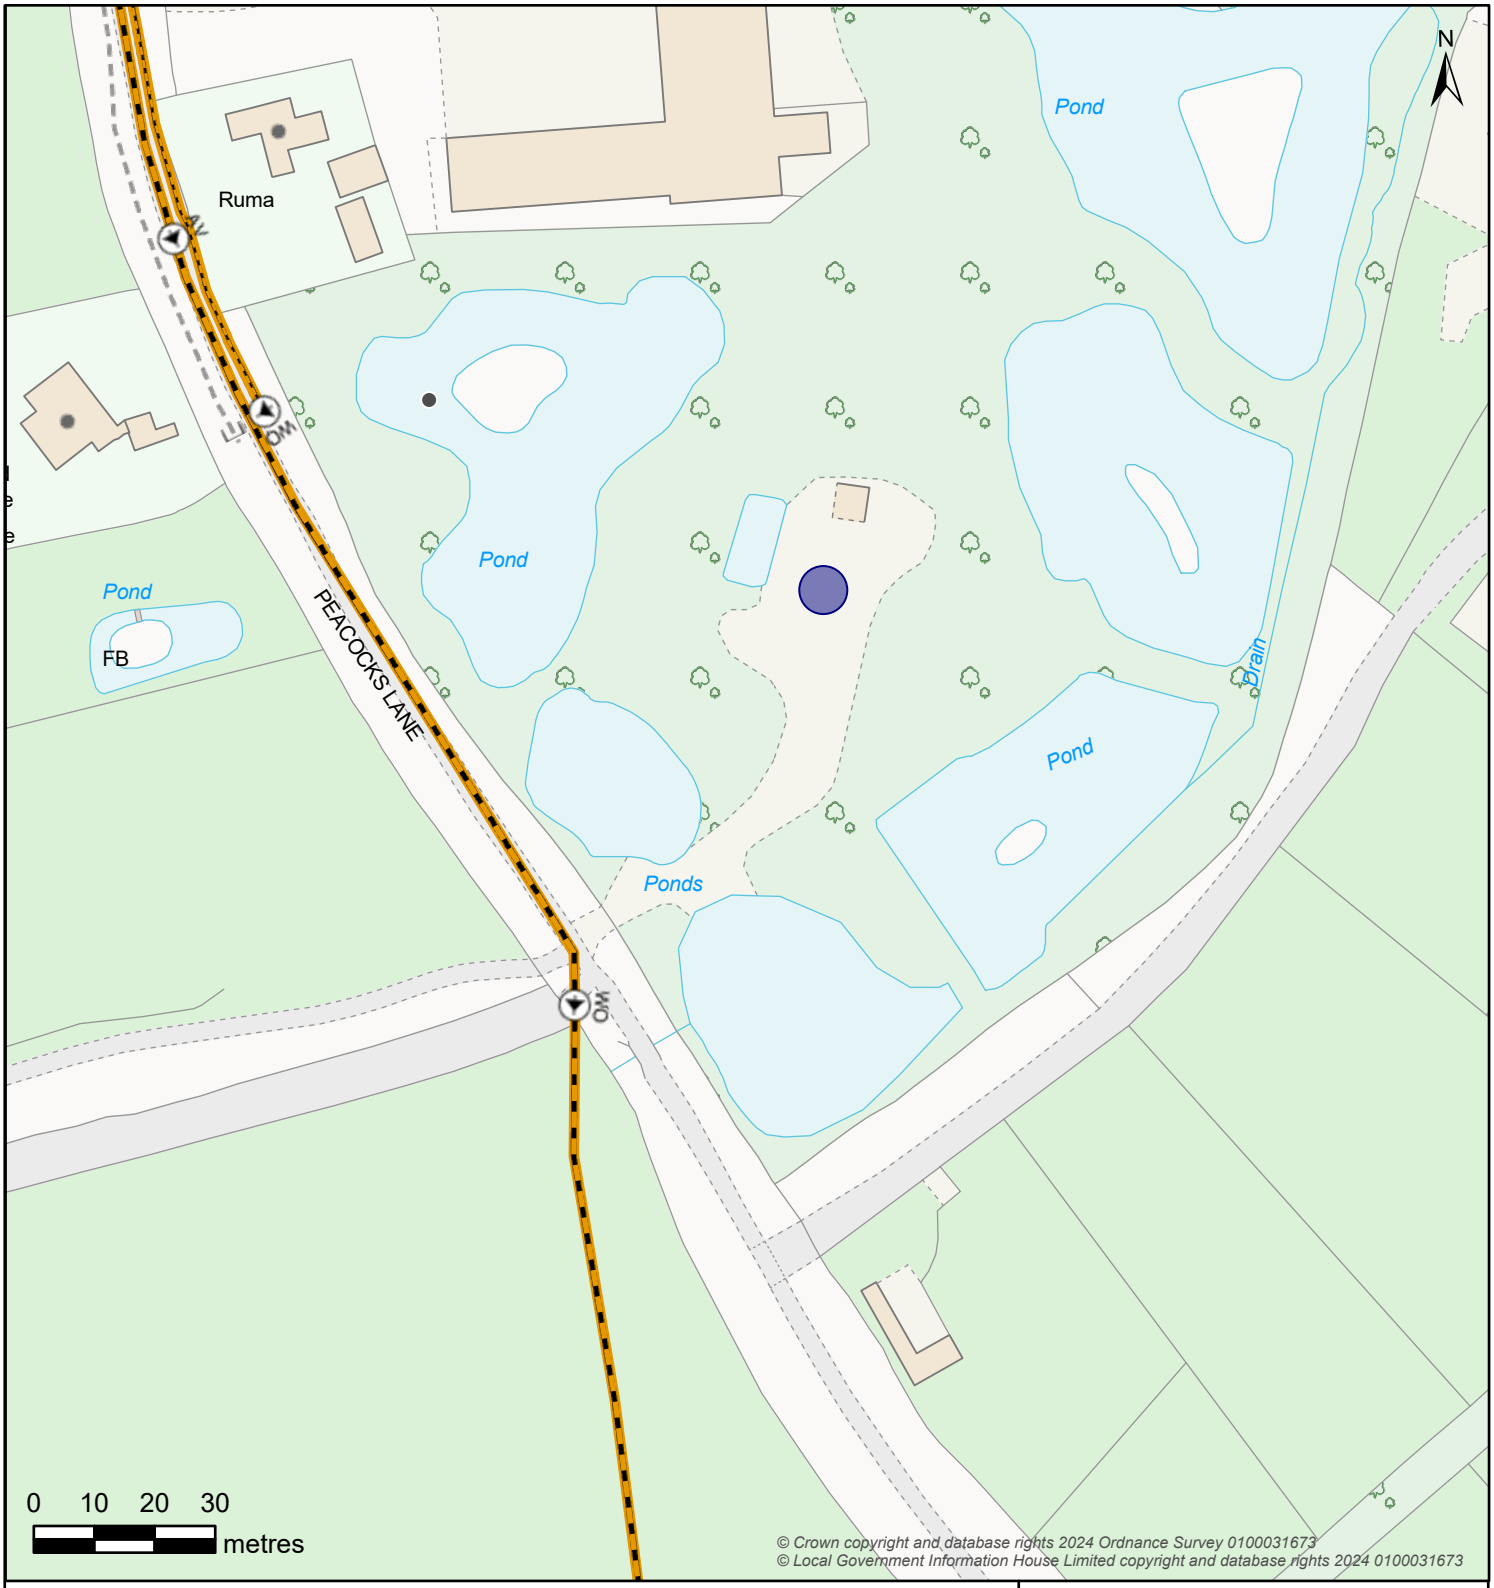

© Crown copyright and database rights 2024 Ordnance Survey 0100031673
© Local Government Information House Limited copyright and database rights 2024 0100031673

Boundary Box	Break Pressure Tank	Capped End	Hydrant
Boundary Box	BPT Break Pressure Tank	Capped End	Emptying Plug; Fire Hydrant; WOH Washout Hydrant

Pressure Monitoring	Service Reservoir	Meter	Valve - Controllable
Logger	Covered; Tower	Meter	Open Valve; Closed Valve; Stop Tap

Site	Valve - Flow
Abstraction Point; Supply Works; Booster Station; Transfer Station; Surface Reservoir; Underground Source	AV Air Valve; NRV Non-Return Valve; WO Washout Empty Valve

Valve - Pressure	Pipe Bridge
PRV Pressure Reducing Valve; PSV Pressure Sustaining Valve	Pipe Bridge

Water Pipe			Water Area	
Communication	Trunk	Decommissioned	Water Supply Zone	District Meter Area
Distribution	Raw	Discolouration		
Non-Potable	Private			

Map Title: SW Print

Printed By: Kelly.Donaldson

Date Printed: 08/01/2025

Map Scale: 1250

The information provided is believed to be correct but is provided on an 'as is' basis and without any warranty or condition express or implied, statutory or otherwise as to its quality or fitness for purpose. Actual positions of assets should always be determined on site.

WATER for LIFE from Southern Water