
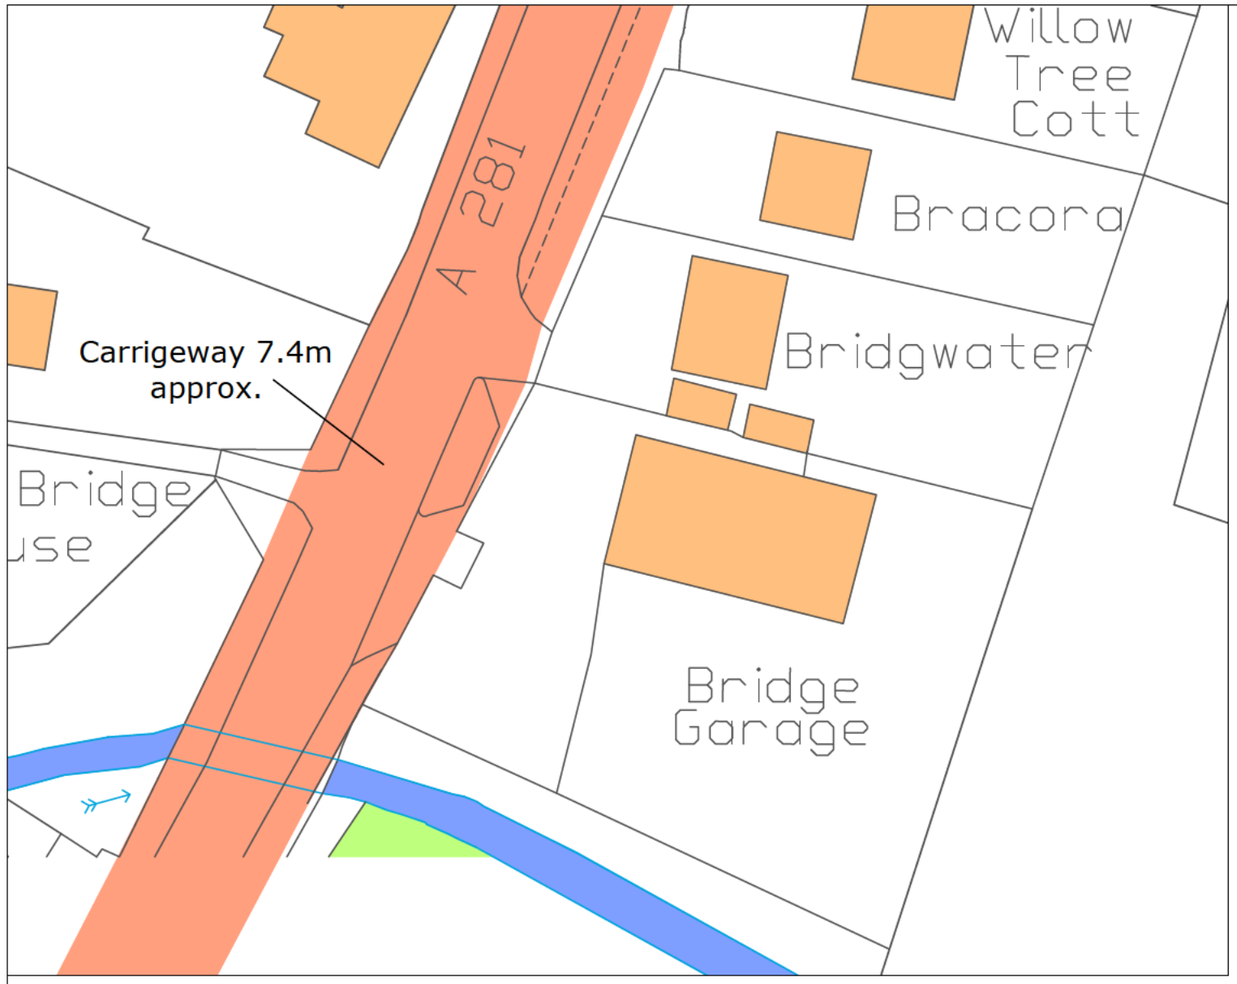


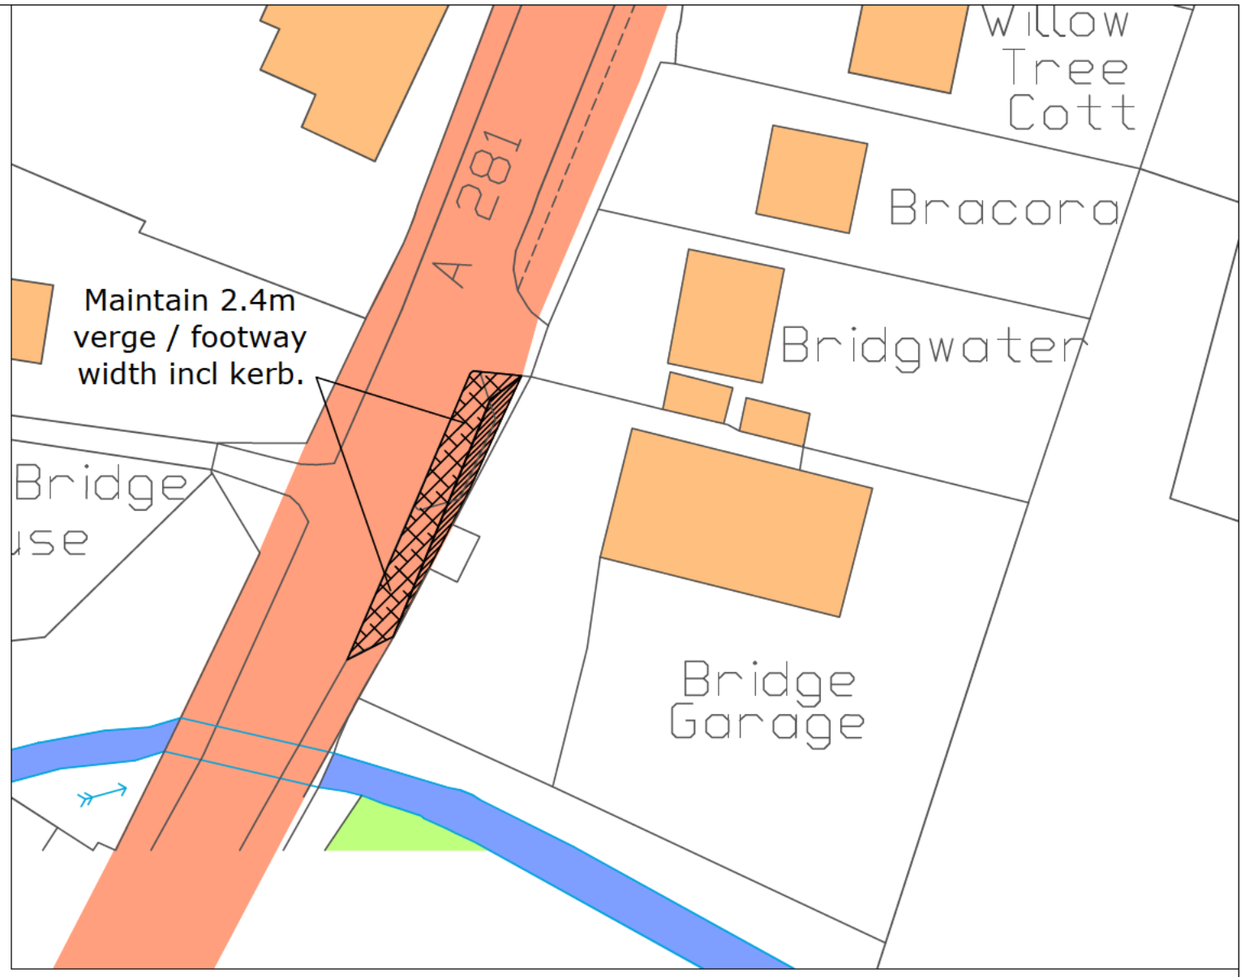

Extent of existing highway boundary adjacent to Bridge Garage.

Area of proposed stopping up.

Proposed footway improvement.

© Crown copyright 2021 Ordnance Survey 100053143

wilbar associates limited
HIGHWAY CONSULTANTS
Woodbrooke Farm, Toat Lane, Pulborough
West Sussex RH20 1BX
T/Fax: 01798 874653 email: mail@wilbarassociates.co.uk
web: www.wilbarassociates.co.uk

Drawing produced by HB2 Design, Brighton

Client:-

Mr M Clark

This drawing has been specifically prepared to meet the requirements of the named client and may contain design and innovative features which differ from conventional design standards.

Drawing Title:

Proposed stopping up of part of the Public Highway - S247

Bridge Garage - A281 Henfield Road, Cowfold, West Sussex RH13 8DT

Rev	Revision details	Chkd	Appd	Date
	Original release	PJH	DPD	20 11 2023

Drawn: PJH | Scale 1:500 | Print at A3

Drawing No. J1642-02

Printed 20.11.2023 File name j1642-bridge-garage-s247-stopping-up-plan