



Street Scene A-A



SPEY
Plot 113-114

Street Scene B-B



SHAFT
Plot 120

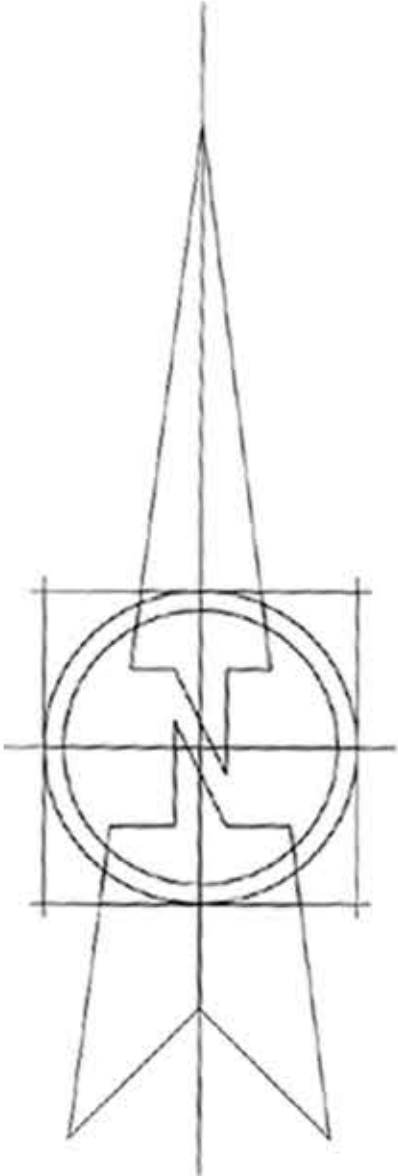
Street Scene C-C



Street Scene D-D

Street Scenes A-A, B-B, C-C & D-D

New Place Farm, Pulborough

[illegible]

Description:	Initials:	Date:
 Geoff Perry Associates Limited The Showbury, 28 Entrington Road, Aldridge W93 8JH t 01922 744 800 e enquiries@geoffperryassociates.co.uk		
Client: BDW Southern Counties		
Project: New Place Farm, Fulbourn		
Title: Street Scenes A-A, B-B, C-C & D-D		Job No. A1192
Date: 19 / 06 / 2025 Drawn by: GVP/EH		Scale: 1:200 @ A0 Checked by: -
Drg Code: H9376-GPA-XX-XX-DR-UD-203651-C01- Street Scenes A-A, B-B, C-C & D-D		
Scale Check: 