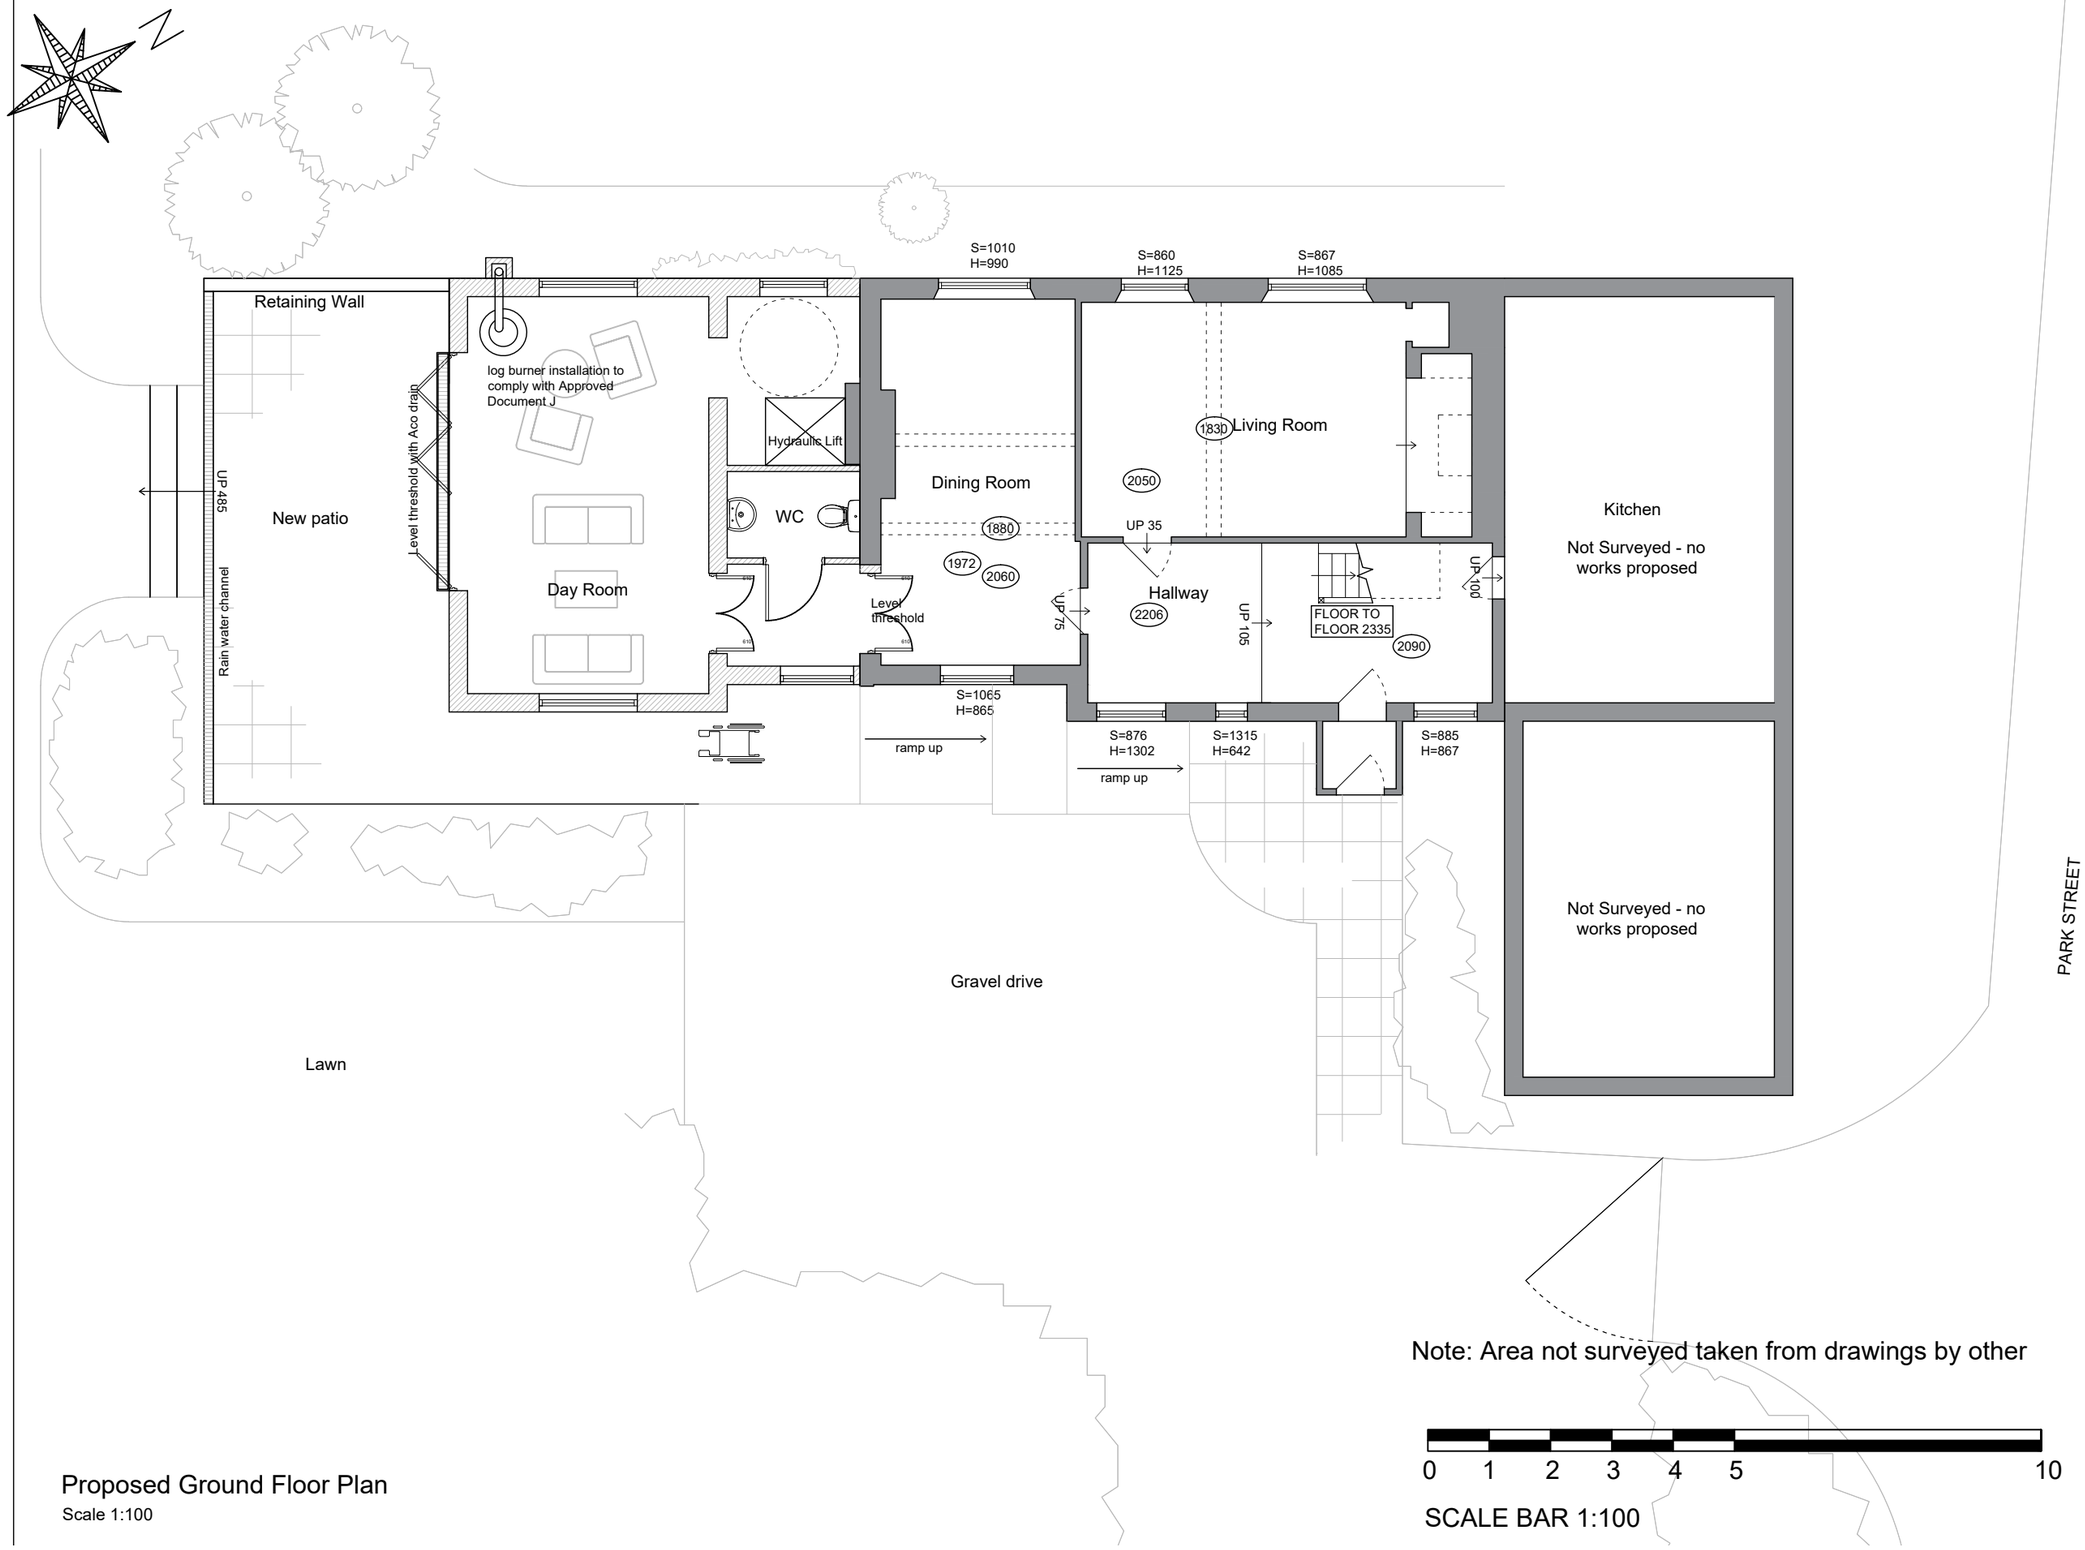

Proposed Ground Floor Plan
Scale 1:100

Note: Area not surveyed taken from drawings by other

0 1 2 3 4 5 10

SCALE BAR 1:100

Do not scale from this drawing. Figured dimensions only to be taken. Check all dimenions prior to setting out. Report all discrepancies to the Architect.

Revisions

A	updated to clients email dated. 03Apr22	04.04.22 CC
B	updated to clients email dated. 06Apr22	11.04.22 CC
C	updated to CO comments	30.06.22 CC
D	doors replaced with a window	24.10.22 CC
E	log burner and flue added	21.03.24 CB
F	brick chinmey stack added following CO comments	08.05.24 CB

Robin Nugent Architects
Chartered Architects ©
Castle Barn Sedgwick Horsham
West Sussex RH13 6QJ

T: 01403 734858 F: 01403 738368
E: robin@robinnugentarchitects.co.uk
W: www.robinnugentarchitects.co.uk

Client:
Mr and Mrs S Lacey

Project:
Bakers End, Slinfold, RH13 0RU

Drawing Title:
Proposed Floor Plans

Scale: 1:100 @A3
Date: Mar 22
Drawn by: CC

Drawing No: 22813/210
Revision: F

< Original size 60mm - A3 at full size >