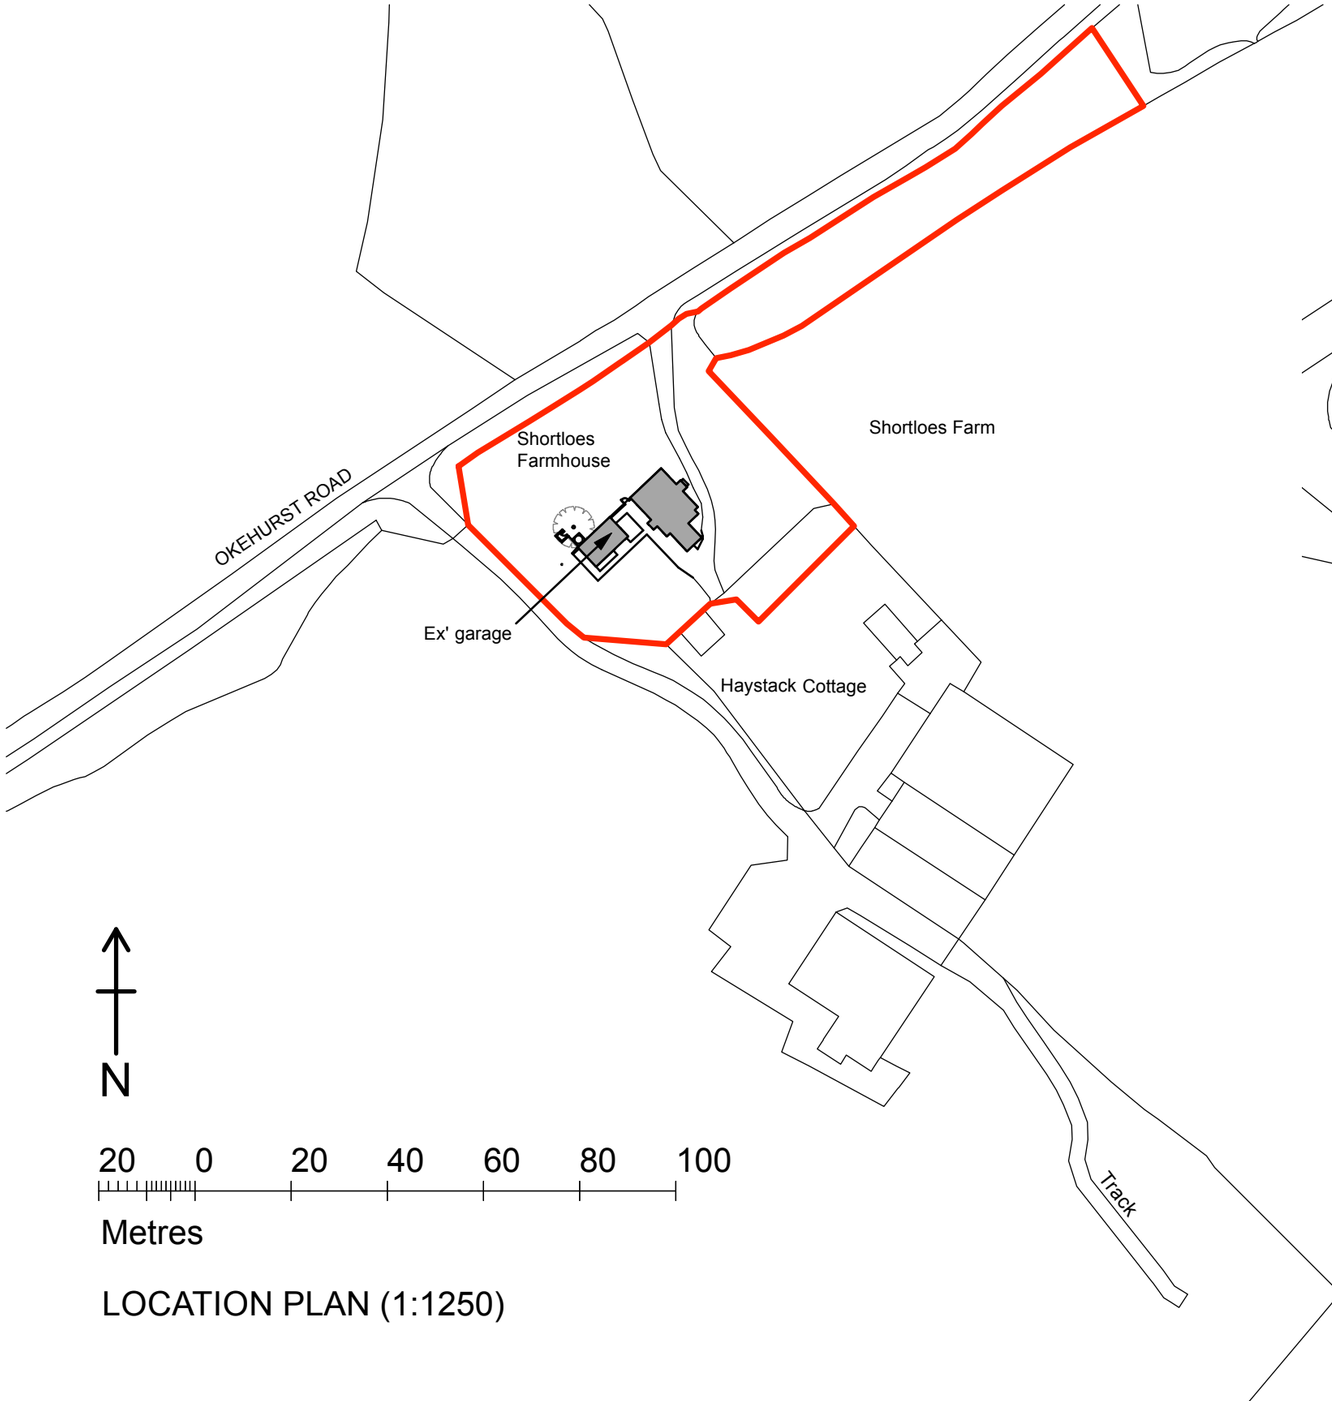

LOCATION PLAN (1:1250)

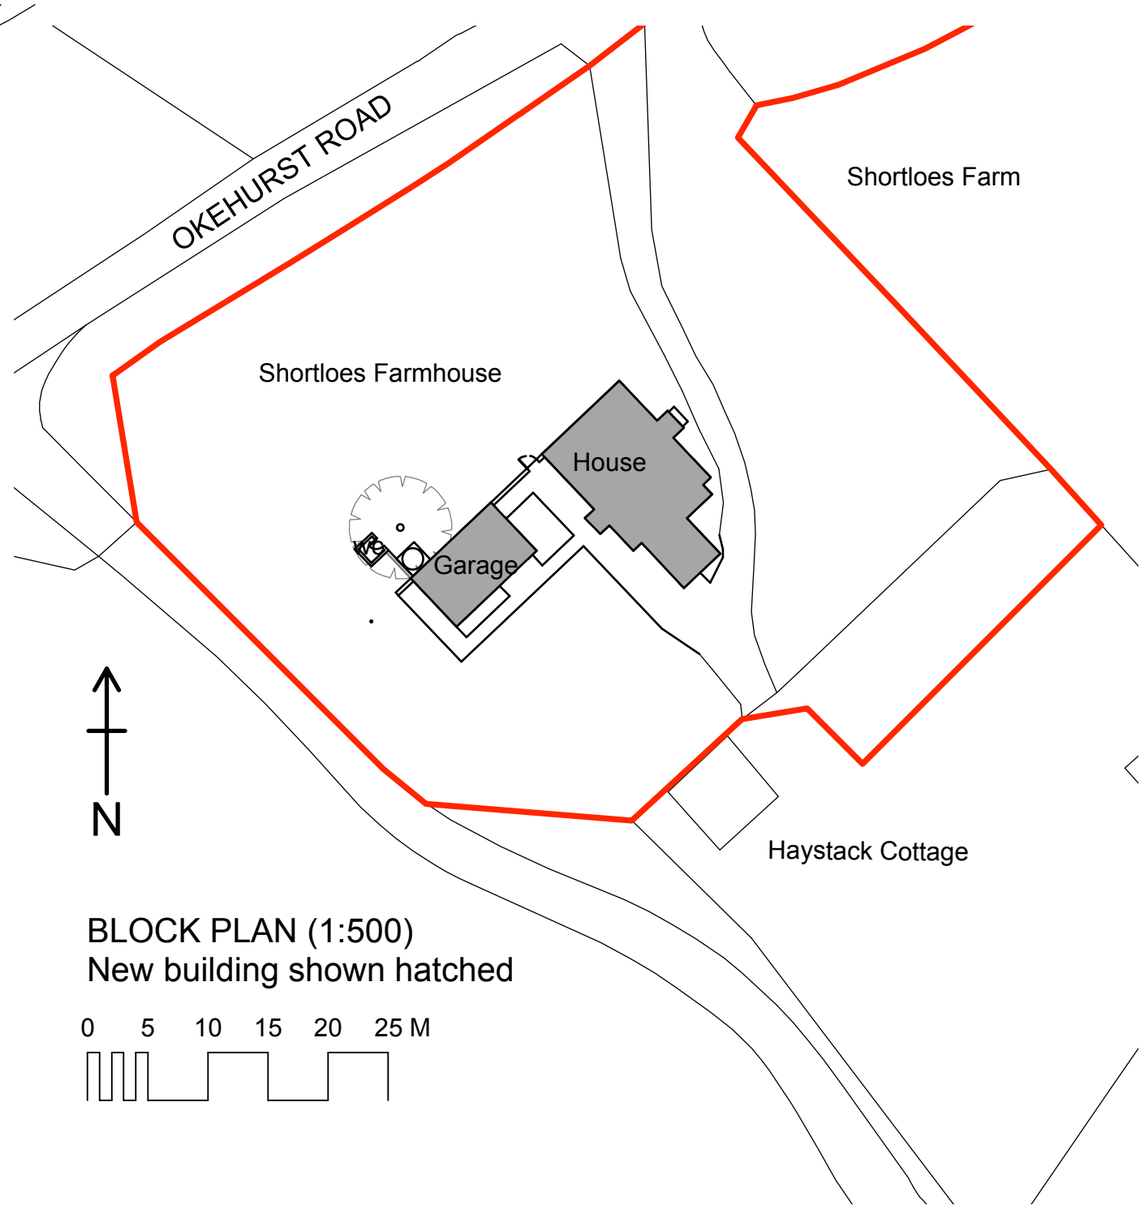

BLOCK PLAN (1:500)
New building shown hatched

BRIGGS + SANGER
CONSULTING STRUCTURAL ENGINEERS
AND DESIGN CONSULTANTS

BRACKEN HOUSE, RANNOCH ROAD, CROWBOROUGH, EAST SUSSEX, TN6 1RB
TEL: 01892 663188 FAX: 0870 838 1189 Email: mail@briggs-sanger.co.uk

Shortloes Farmhouse
The Haven, Billingshurst
Site Location Plan / Block Plan
Scale: 1/1250 & 1/500
1420.100