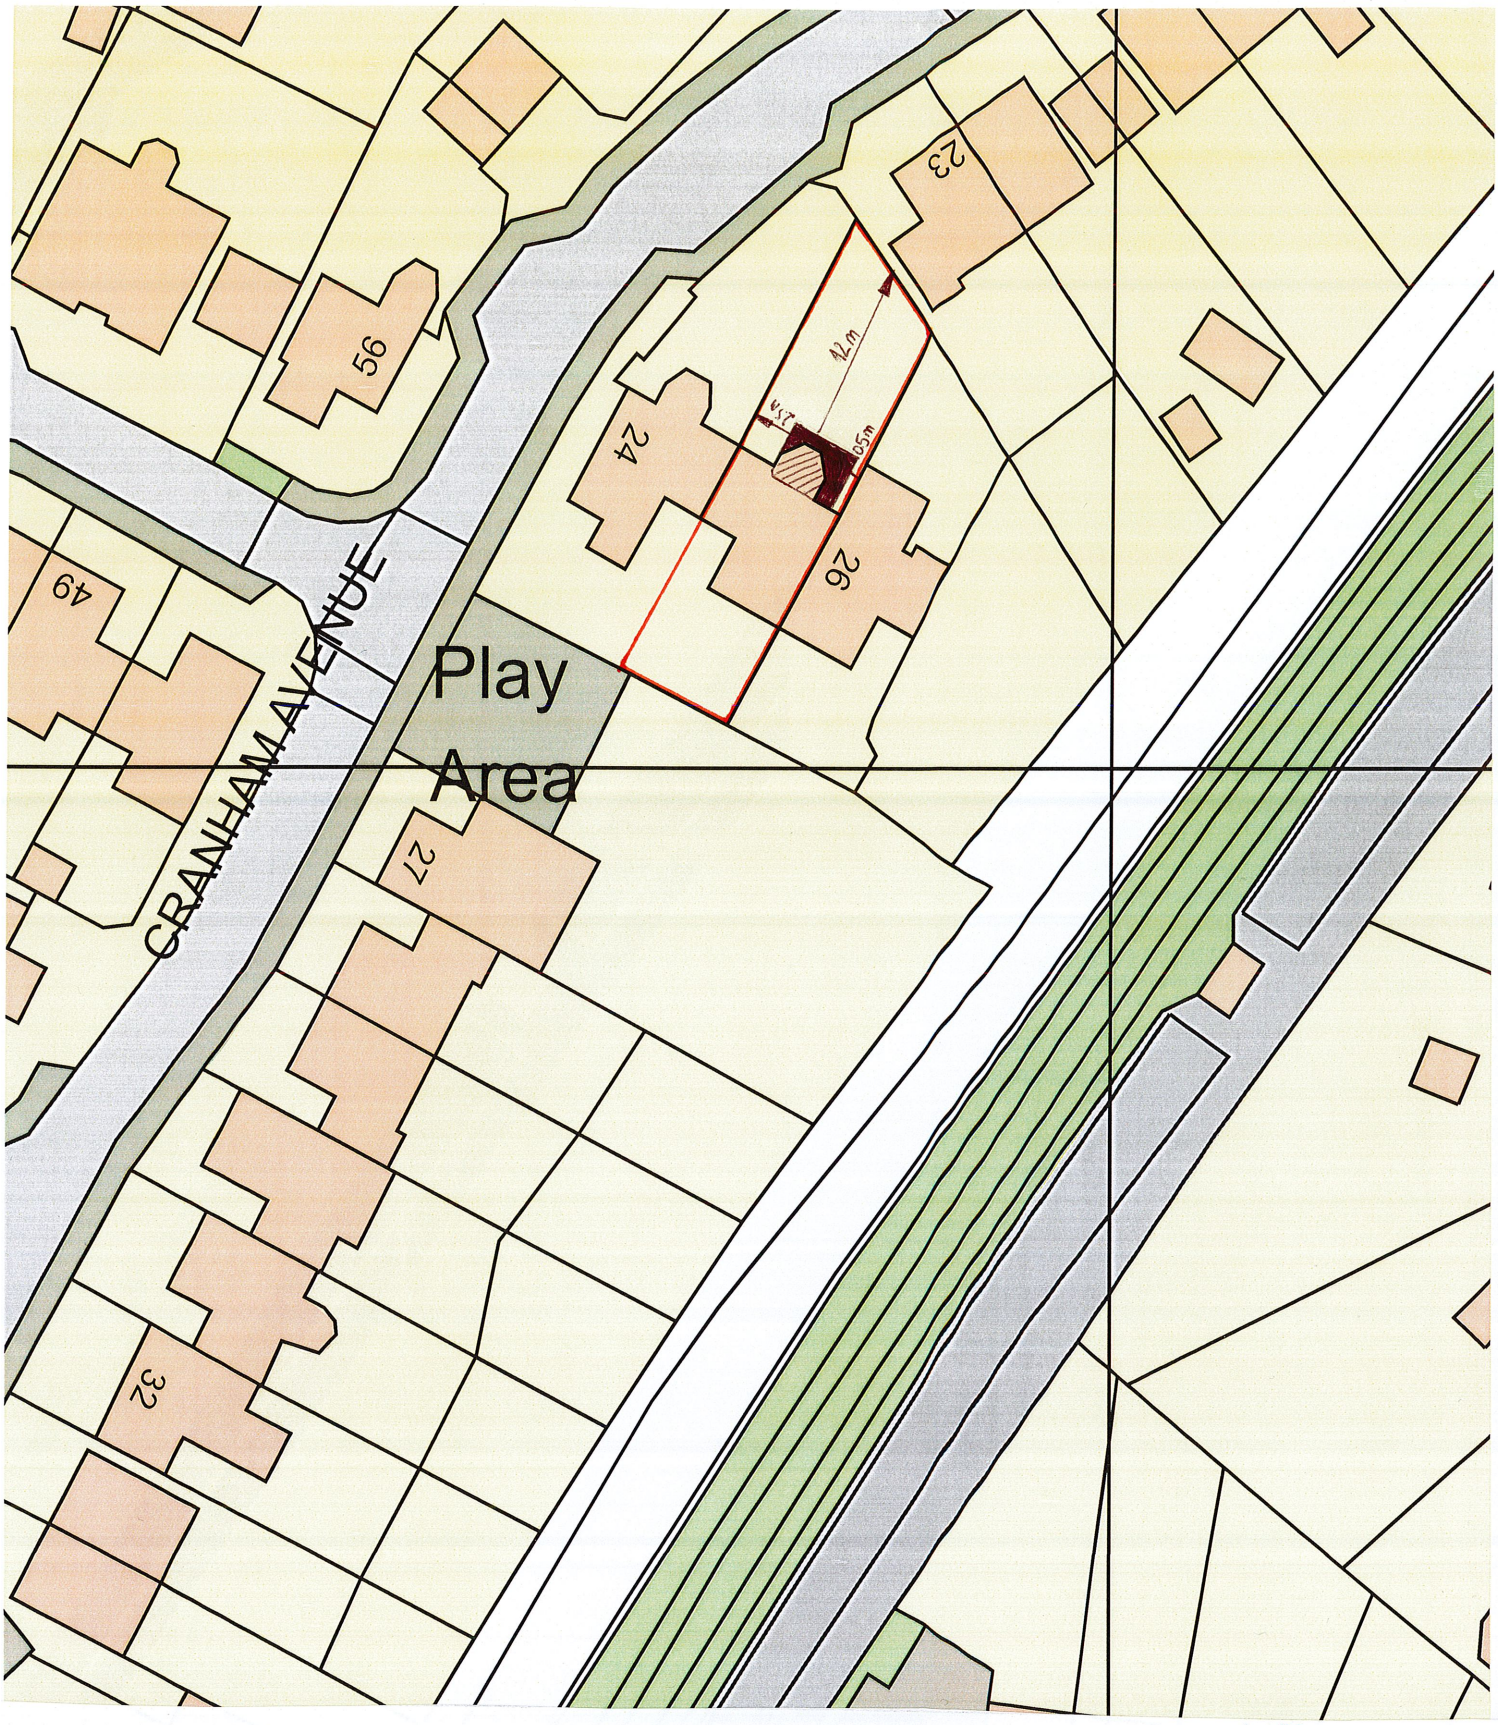


NATIONAL MAP CENTRE

BLOCK PLAN

Anglian Home Improvements
Raising the standard.

Site Address
25 CRANHAM AVENUE
HORSHAM SUSSEX
RH14 9EN

Os Licence number 100046950
Our Reference 900/13912

SCALE 1:500
0 30
METRES