

GOOGLE STREET IMAGE

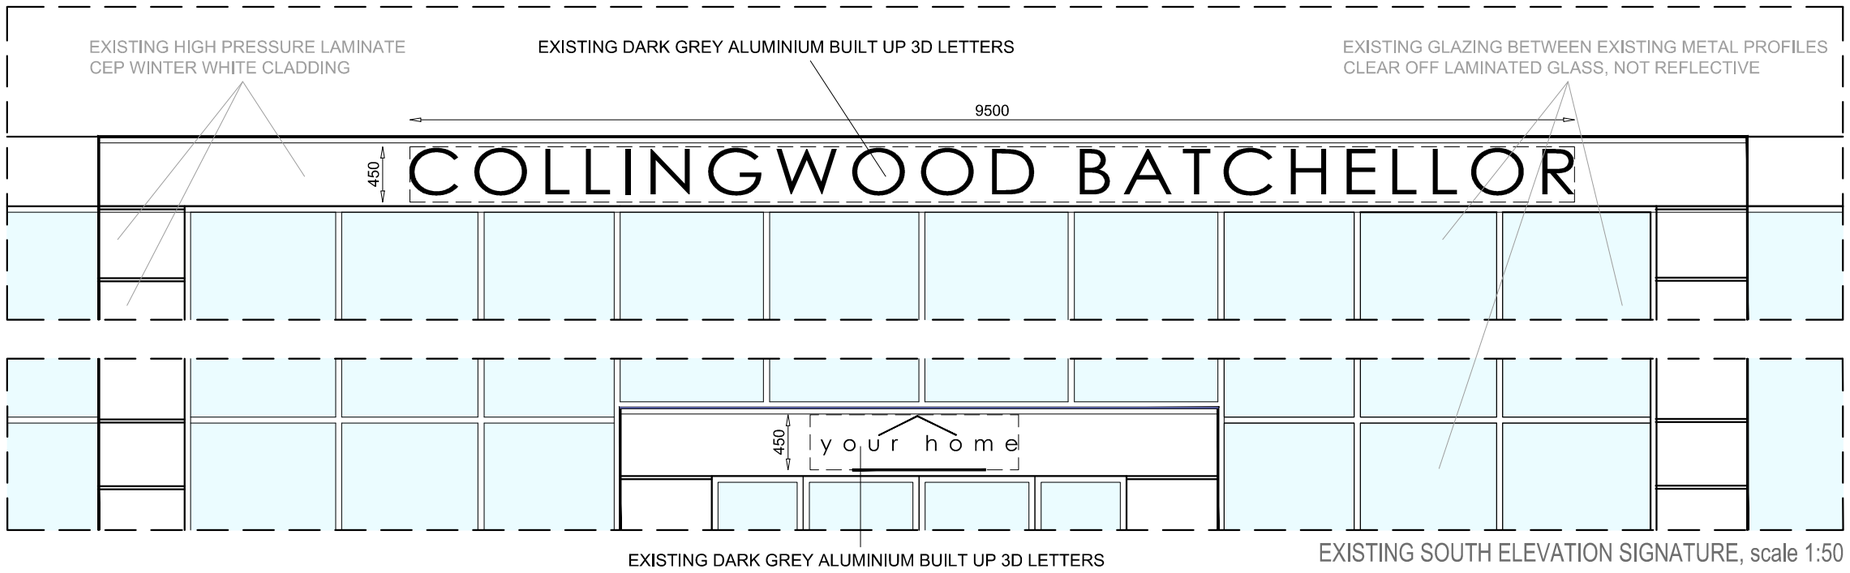

EXISTING SOUTH ELEVATION SIGNATURE, scale 1:50

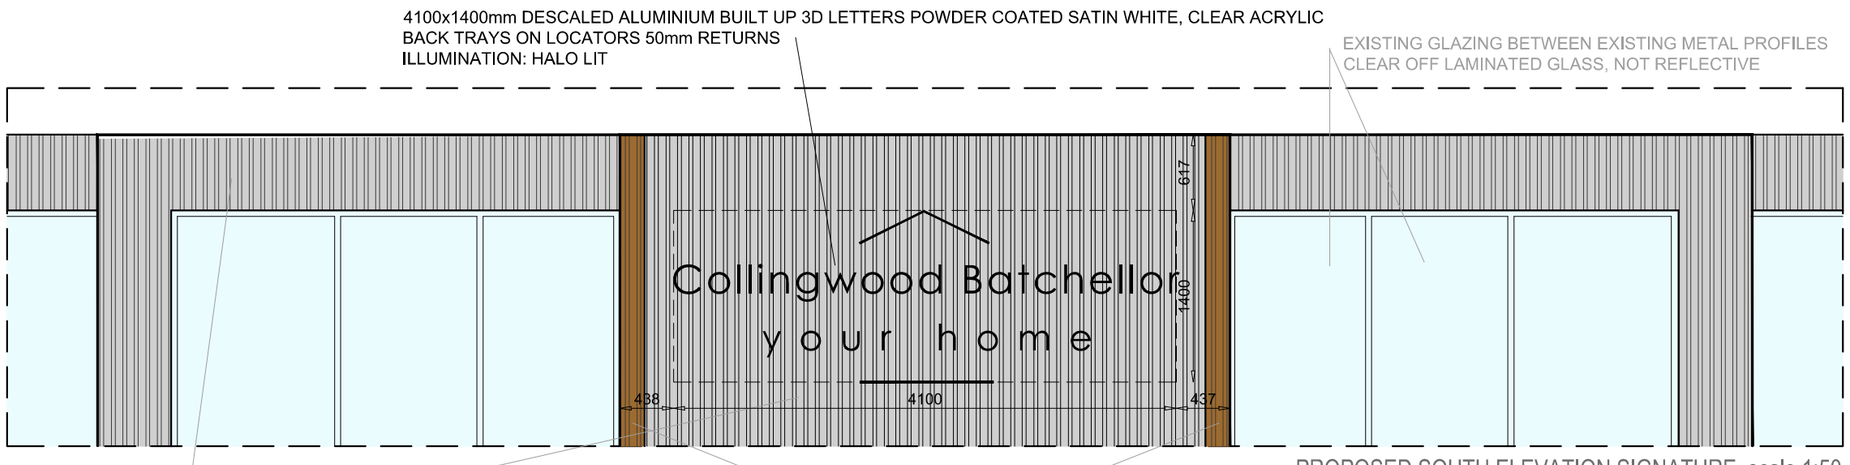

PROPOSED SOUTH ELEVATION SIGNATURE, scale 1:50

1:50 SCALE in METRES

0 1 2 3 4 5

STAAC

Studio1, The Hub
3 Drove Road
Newhaven, East Sussex, BN9 0AD
t: 01323 325354
t: 0808 1699964 /free/
e: support@staac.co.uk

NOTES:

This drawing is to be read in conjunction with all relevant Architects and Engineers drawings
Only figured dimensions are to be used for construction
All dimensions are to be verified on site prior to work commencing

	Description	Date

Client:	Collingwood Batchellor
Address:	104 Bishopric, Horsham, RH12 1QN
Project:	New Signature
Drawing title:	Existing and Proposed Elevations
Project No	25021
Date	06-05-24
Drawn by	IA
Drawing No	EP01
Scale	1:50@A3