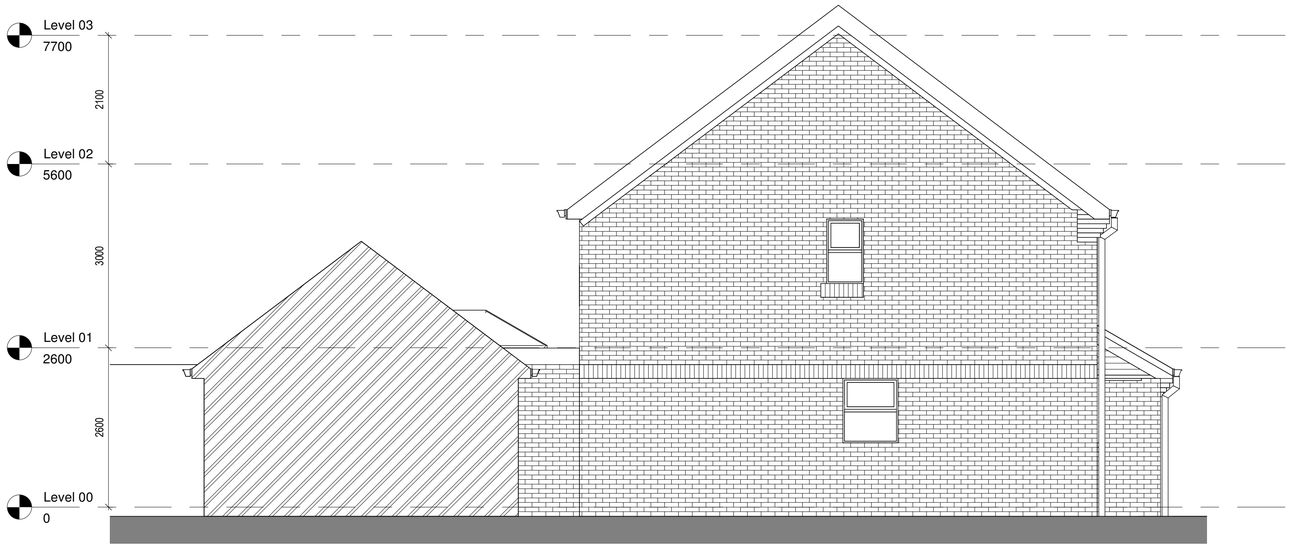


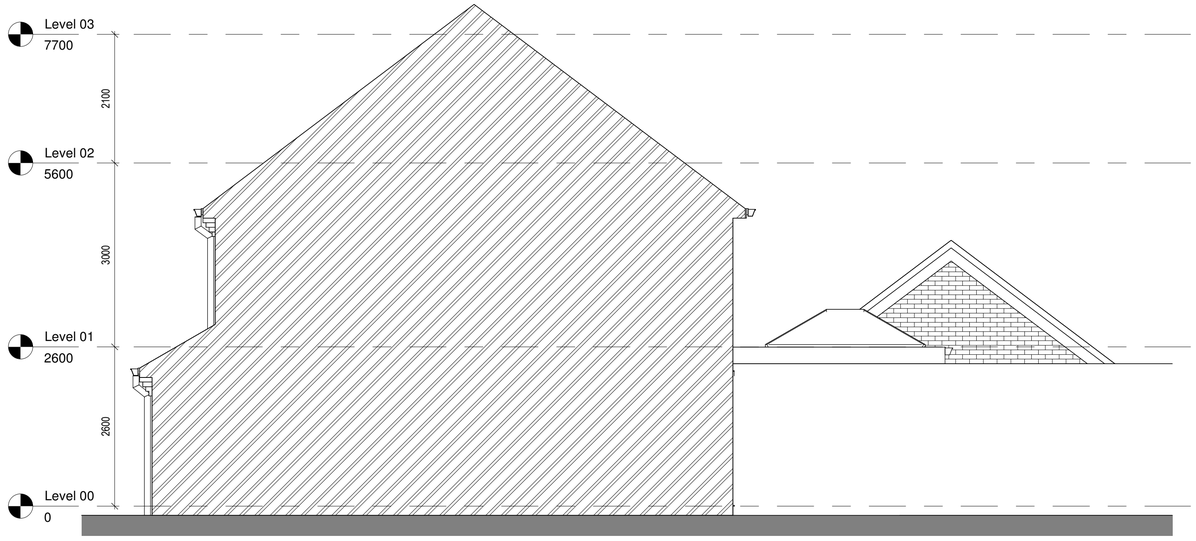

**1 Front Elevation - Proposed**
1 : 50




**2 South Elevation - Proposed**
1 : 50




**3 Rear Elevation - Proposed**
1 : 50




**4 North Elevation - Proposed**
1 : 50

| rev | description | drawn | checked | date |
|---|---|---|---|---|
| F | Revision 8 | LDV | LDV | 08/11/24 |
| E | Revision 7 | LDV | LDV | 28/10/24 |
| D | Revision 6 | LDV | LDV | 22/10/24 |
| C | Revision 5 | LDV | LDV | 21/10/24 |
| B | Revision 4 | LDV | LDV | 09/10/24 |
| A | Revision 1 | LDV | LDV | 19/07/24 |

revisions

status: PRELIMINARY

This drawing is protected under The Copyright, Designs and Patents Act 1988.
This drawing is produced for PLANNING PURPOSES ONLY and is not to be used for construction.

**LDV Architecture**
39 PLOVERS ROAD
HORSHAM, WEST SUSSEX
RH13 5PD

TELEPHONE + 44 (0)1403 541 586

EMAIL INFO@LDVARCHITECTURE.CO.UK

0 1 m 5 m

client: Mr BULL & Mr COOK

project: 13 WILD ORCHID WAY

title: PROPOSED ELEVATIONS

scale: 1 : 50 @ A1

date: 19/07/24

drawn: LDV

checked: LDV

job no: P2415

drawing no: (08)-001

revision: F