

## 1 LH Existing
1 : 100

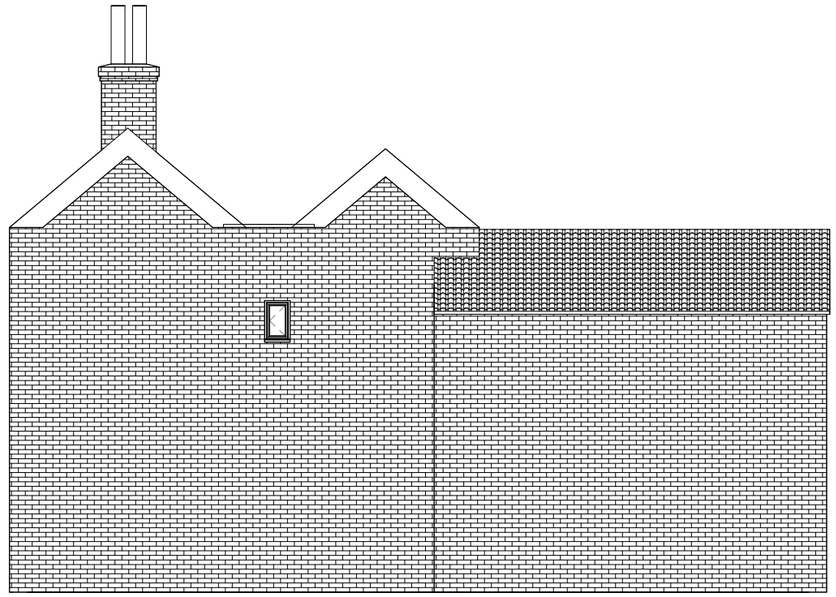

## 2 RH Existing
1 : 100

**Window Style Schedule**

| Window Number | Window Type | Window Width (mm) | Window Height (mm) | Window Colour | Window Material | Window Glazing | Sealed Unit Depth |
|---|---|---|---|---|---|---|---|
| 1 | Type A | 406 | 666 | White Smooth | PVCu | STD Clear Double | 4-20-4 |
| 2 | Type D | 598 | 788 | White Smooth | PVCu | STD Clear Double | 4-20-4 |
| 3 | Type A | 1016 | 794 | White Smooth | PVCu | STD Clear Double | 4-20-4 |




## 3 LH Proposed
1 : 100

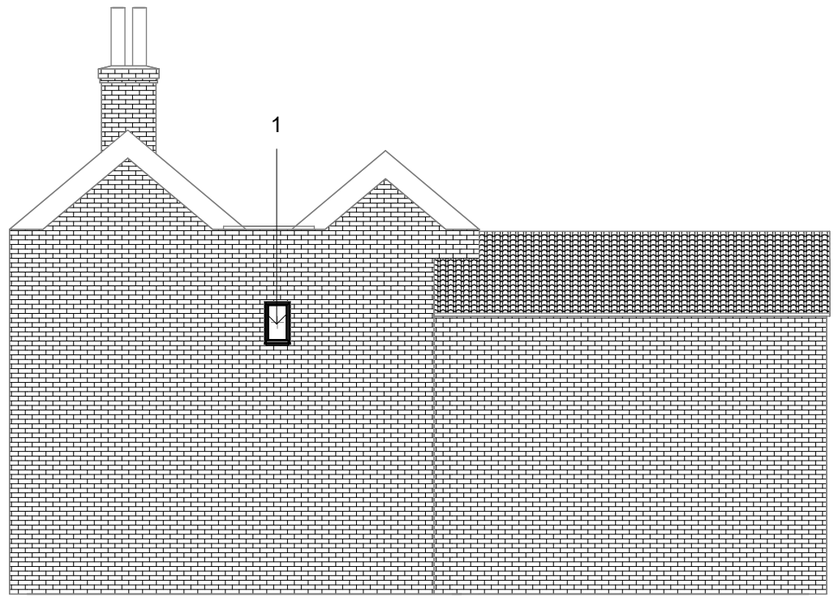


## 4 RH Proposed
1 : 100

Scale 1:100

2m 0m 2m 4m 6m 8m 10m

Scale 1:50

1m 0m 1m 2m 3m 4m 5m

Contract No.
FHI 124687

Site Address -
Amen Cottage, Manleys Hill,
Storrington
West Sussex
RH20 4BN

Drawing No.
1 of 3

Elevations

**All Dimensions in mm**

Scale: 1 : 100 **@A3**

**Signed Off on -** 21/01/2025

**Review on -**

First Home Improvements
Station Road Industrial
Estate Lenwade Norfolk
NR9 5LY

© Drawings, associated documentation and intellectual property is protected under copyright law.
All documentation by First Home Improvements prohibits unauthorised actions such as (but not limited to) the re-issuing and re-production thereof without prior consent.