


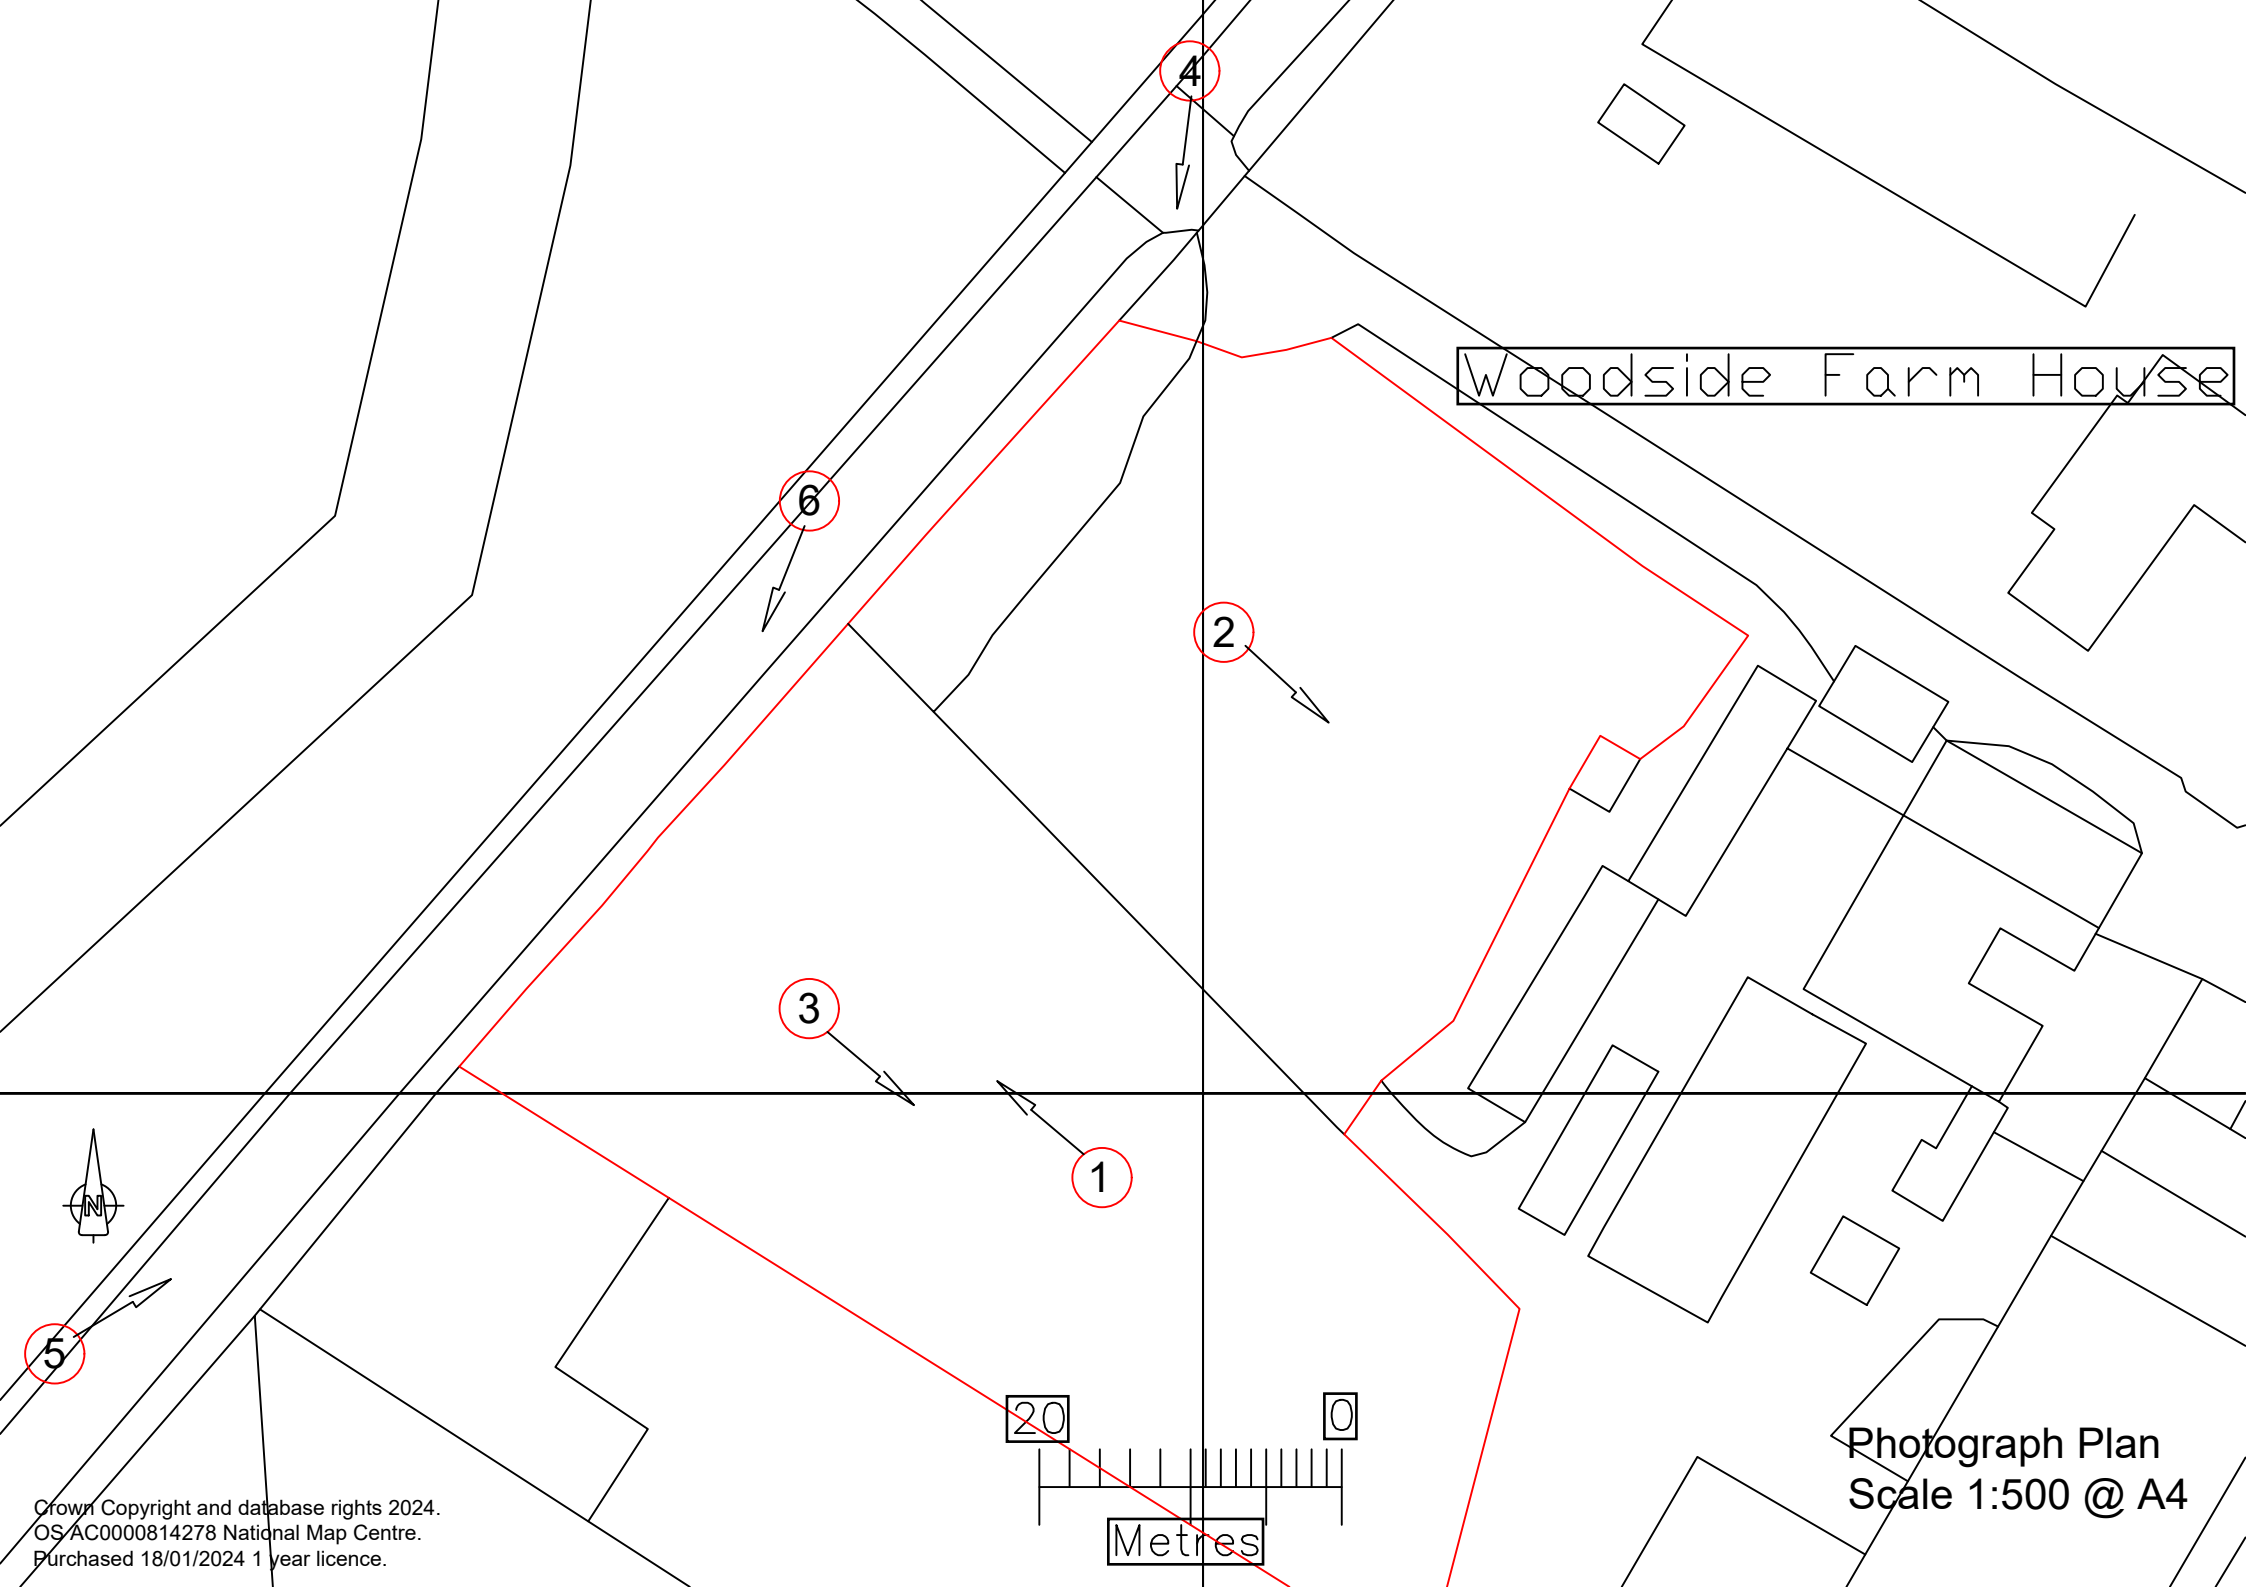

Woodside Farm House

Photograph Plan
Scale 1:500 @ A4



1

Current location of lorry containers



2

Original northern car park – for relocation of lorry containers [at southeast end] and for HGV deliveries and manoeuvring



3

Area with new scalping topping – to be primary car park for customers – no storage within this area



View of site entrance from road



5

View to north east into site with fencing and containers just visible behind



6

View south west of far end of site where no storage