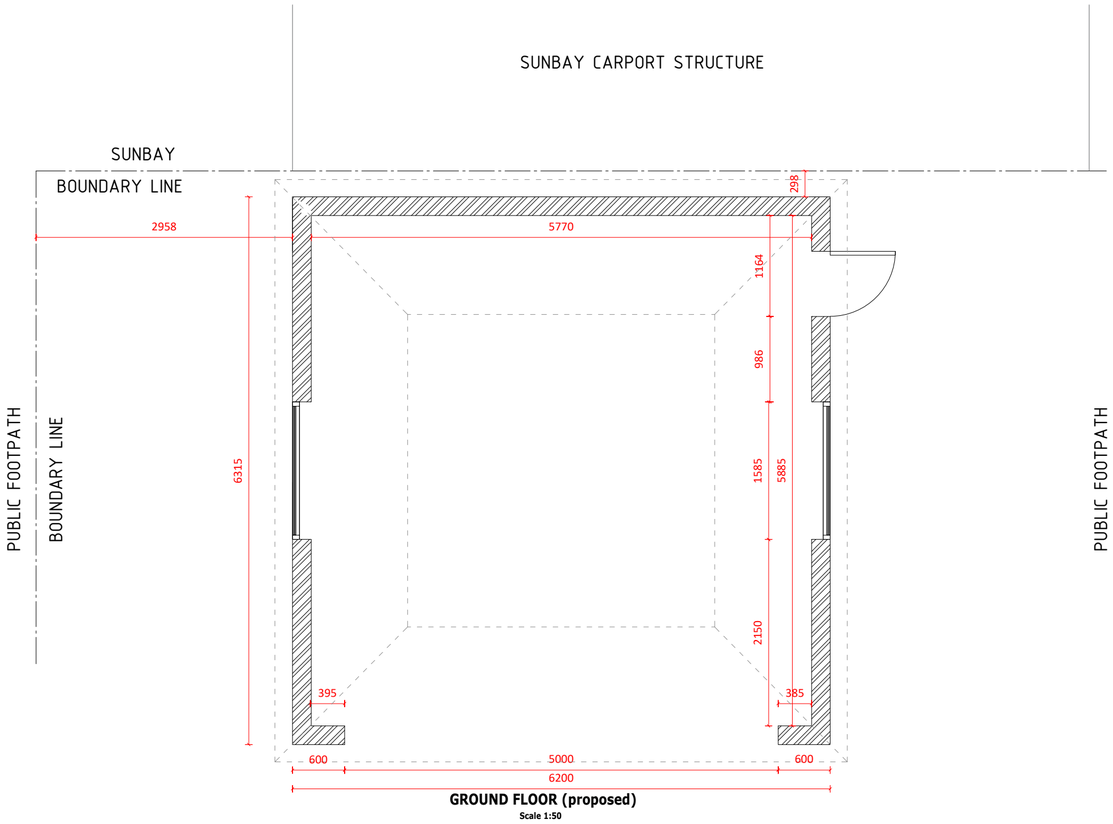

GROUND FLOOR (proposed)
Scale 1:50

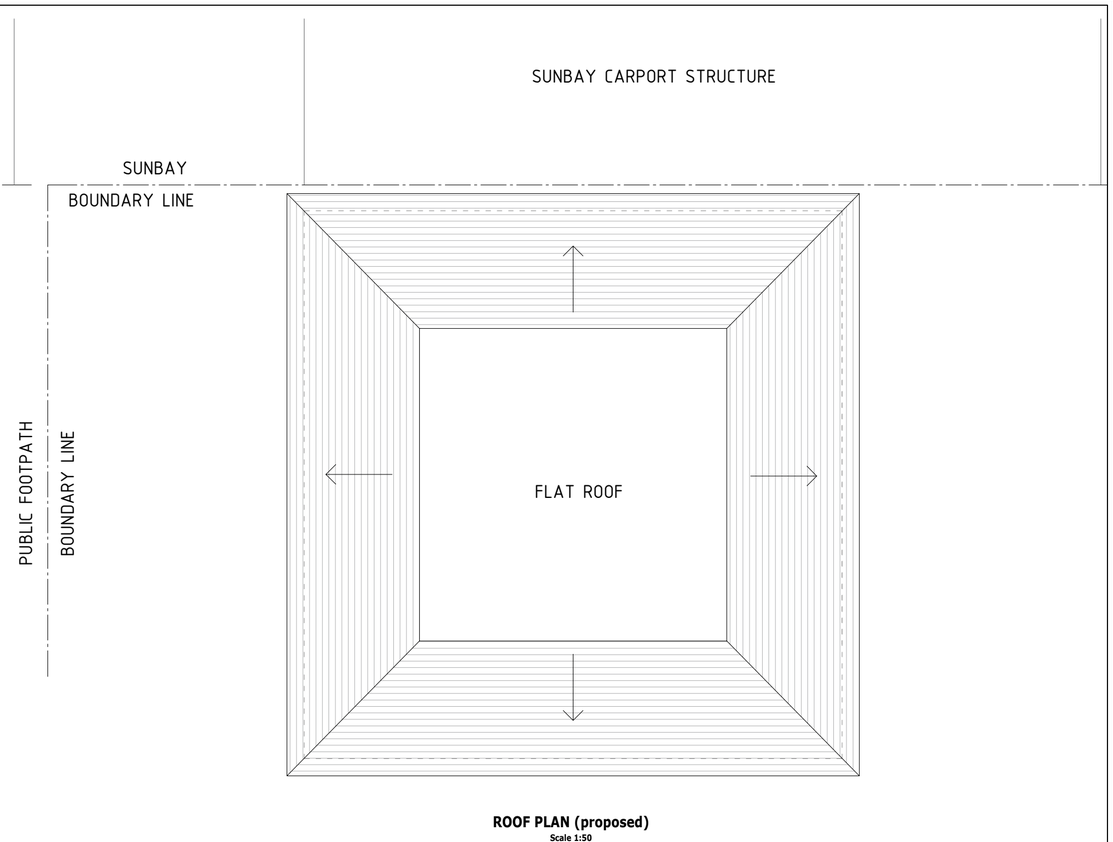

ROOF PLAN (proposed)
Scale 1:50

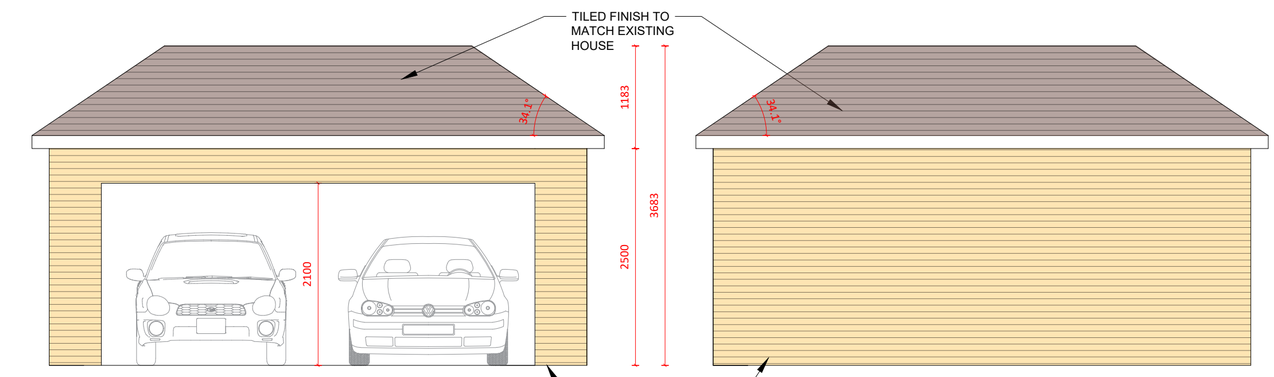

WEST FACING ELEVATION (proposed)
Scale 1:50

EAST FACING ELEVATION (proposed)
Scale 1:50

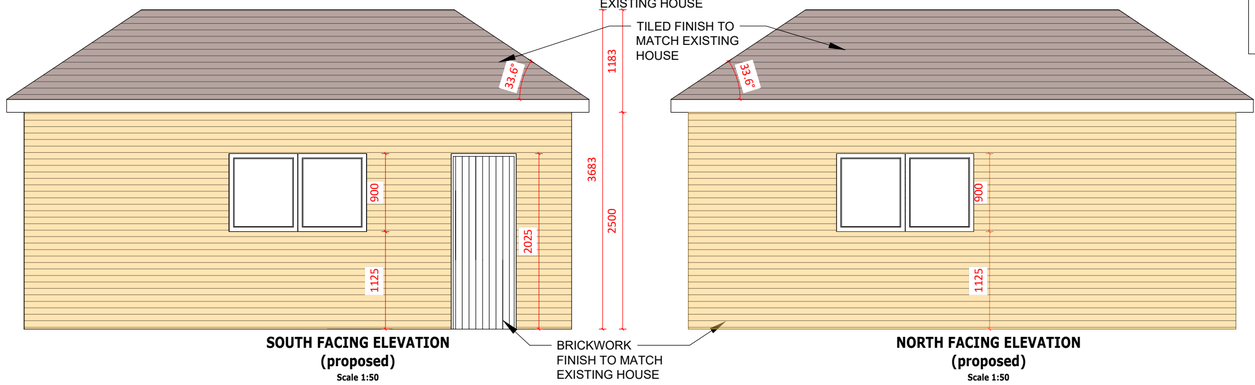

SOUTH FACING ELEVATION (proposed)
Scale 1:50

NORTH FACING ELEVATION (proposed)
Scale 1:50

ALL NEW WINDOWS AND DOORS TO MATCH EXISTING APPEARANCE OF MAIN HOUSE

PS DESIGNS
71-75 Shelton Street, Covent Garden, London, WC2H 9JQ
Tel: +44 330 133 4585
Email: info@designsps.co.uk
www.designsps.co.uk

NOTES RELATING TO THIS DRAWING

ALL DIMENSIONS ARE TO BE CHECKED ON SITE PRIOR TO COMMENCEMENT OF ANY WORKS, AND ANY DISCREPANCIES REPORTED IMMEDIATELY TO THE ARCHITECT/DESIGNER.

THIS DRAWING IS TO BE READ IN CONJUNCTION WITH ALL OTHER DESIGN TEAM DETAILS AND SPECIFICATIONS.

DO NOT SCALE FROM DRAWINGS, EXCEPT FOR THE PURPOSES OF PLANNING ASSESSMENT.

LEGEND:

NEW BRICKWORK WALL

SCALE BAR FOR 1:50

0.0m 0.5m 1.0m 1.5m 2.0m 2.5m

Rev.	Description	By	Chkd.	Date
P1	ISSUE FOR INFORMATION	SS	SS	SEPT 24
P2	ISSUE FOR INFORMATION	SS	SS	JAN 25

Title:	ISSUE FOR INFORMATION		
Client:			
Project:	WINDWHISTLE, FRYERN ROAD, STORRINGTON, PULBOROUGH, RH20 4NE		
Drawing:	PROPOSED PLANS AND ELEVATIONS		
Drawn:	SS	Chkd:	SS
Drawing Status:	PLANNING ISSUE	Rev.	P2
Scale:	Noted @ A2	Date	JAN 25
Job No.	PSD/2024/536	Drawing No.	A01