Printing Notes - This document is A3 Size
To print this document accurately to the intended scale, ensure that print settings are set to 'Actual Size' or 'No scaling'
Do not print 'Fit to page'

A3 page

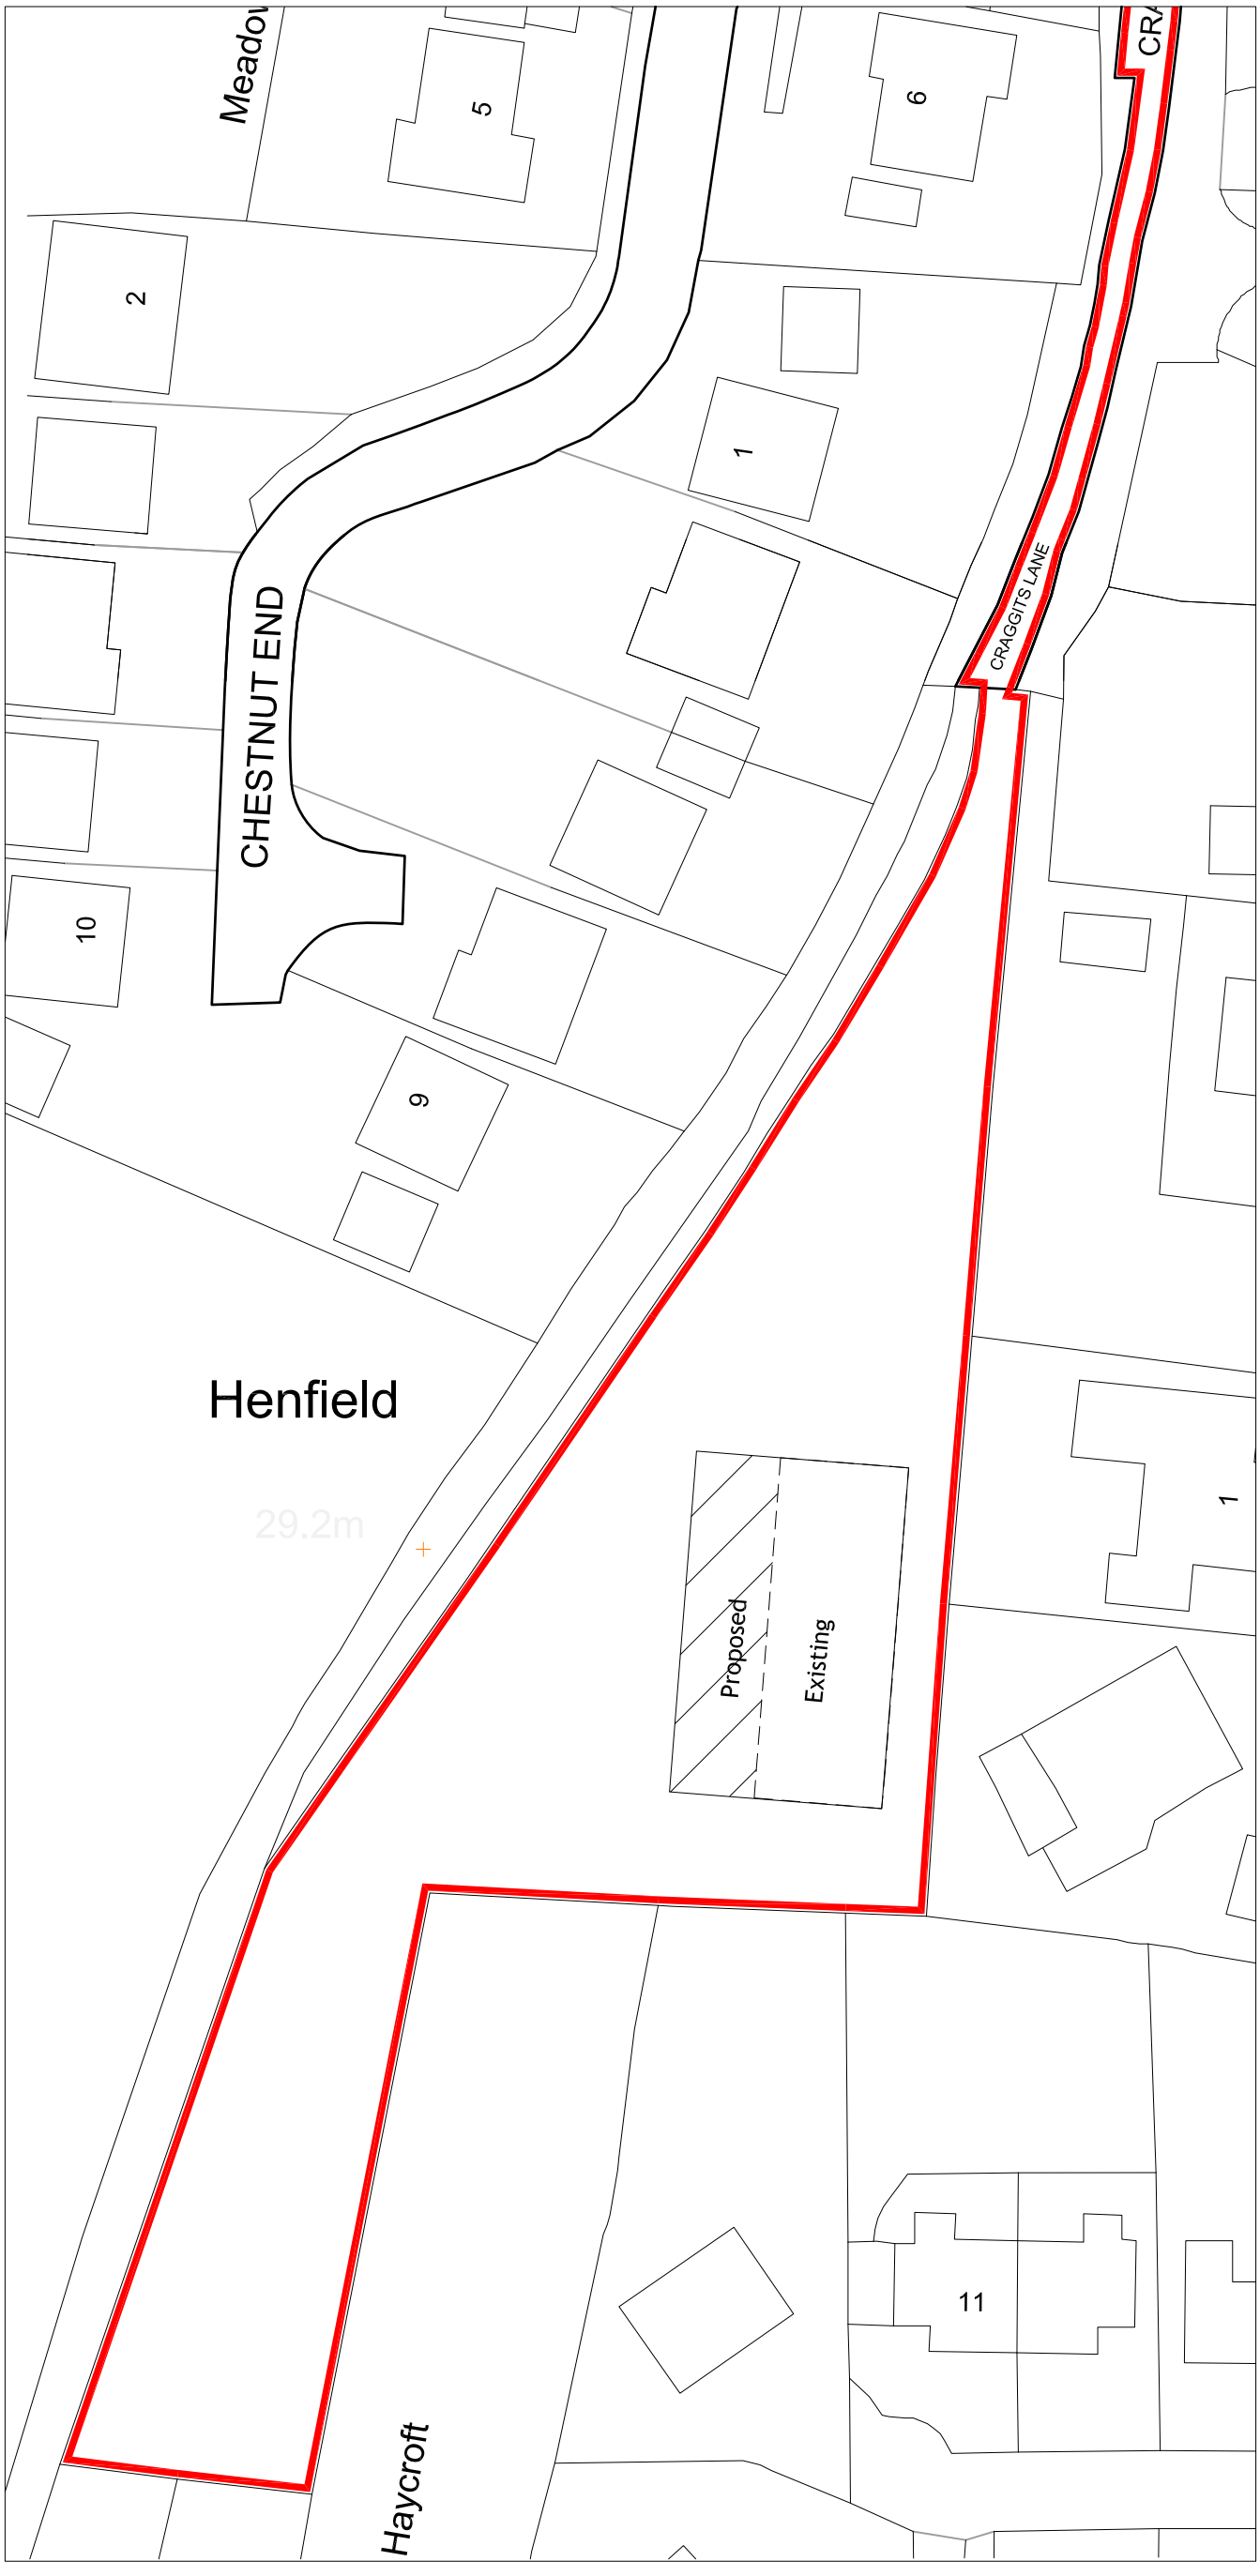

+BP Block Plan 1:500

Scale in Metres 1:500
0 5 10 15 20 25

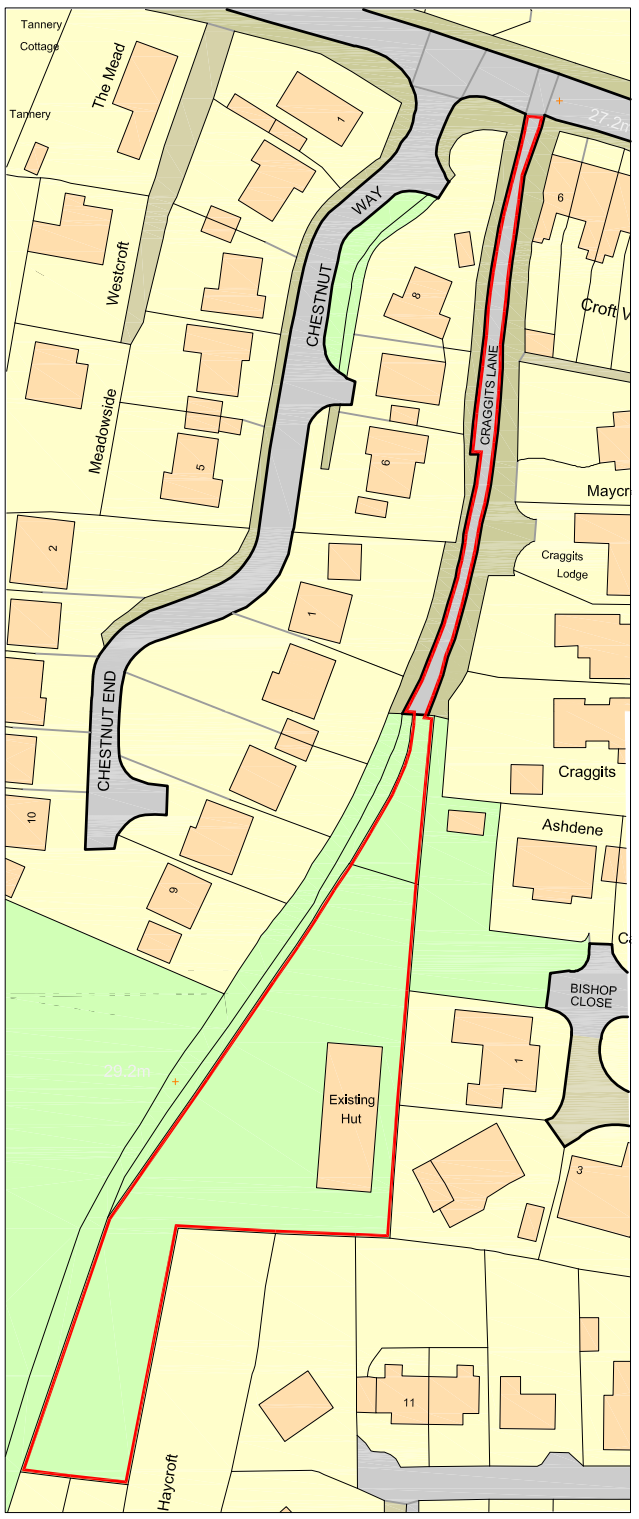

+LP Location Map 1:1250

Scale in Metres 1:1250
0 10 20 30 40 50

Removed Building line shown dashed

Proposed area of footprint extension shown hatched

vistudio.co.uk

henfield scout community centre

title	Os Map & Block Plan
address	Henfield Scout Community Centre, Cragitts Lane, Henfield
client	The Clarkes Mead Trust
date	Jan 2021
drg. no.	724-10
scale	As Shown@A3
revision.	F