Elevations 1:100 @ A3

1 0 1 2 3 4 5 6 7 8 9m


1:100

Notes


1. This drawing is the copyright of MH Architects Ltd
2. Do not scale this drawing except for Local Authority planning purposes
3. All dimensions must be checked on site by the contractor prior to commencement of the works.

Client Approval	
X	A - Approved
X	B - Approved with comments
X	C - Do not use


Rev.	Revision Note/Purpose of Issue	Drw By	Date	Chk By	Date
P01	Preliminary issue	CHS			
P02	Issued in error	CHS			
P03	Windows amended and brick reveal added to new opening in stone wall.	CHS	22.04.22		
P04	Chimney shortened for stability.	CHS	09.06.22		
P05	Various amendments	HG	28.08.24	CJP	28.08.24

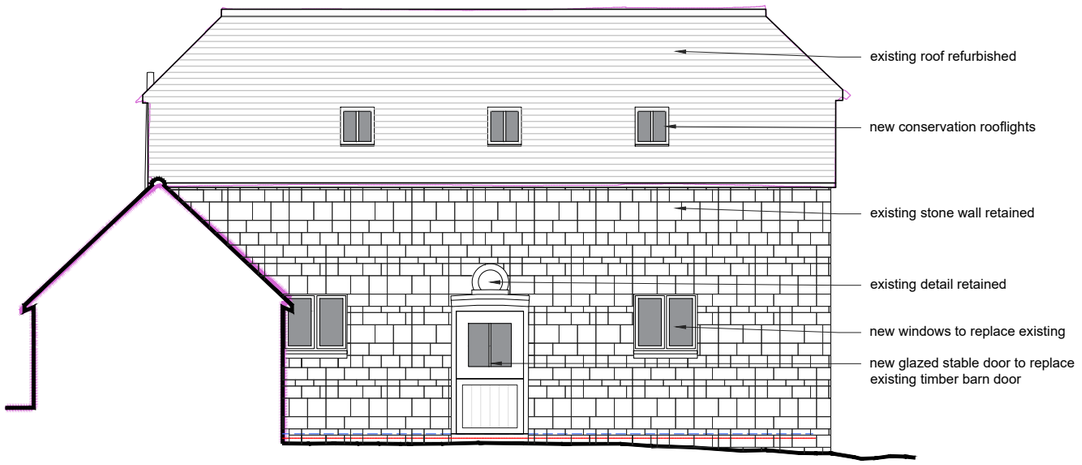

INTERNAL NORTH ELEVATION

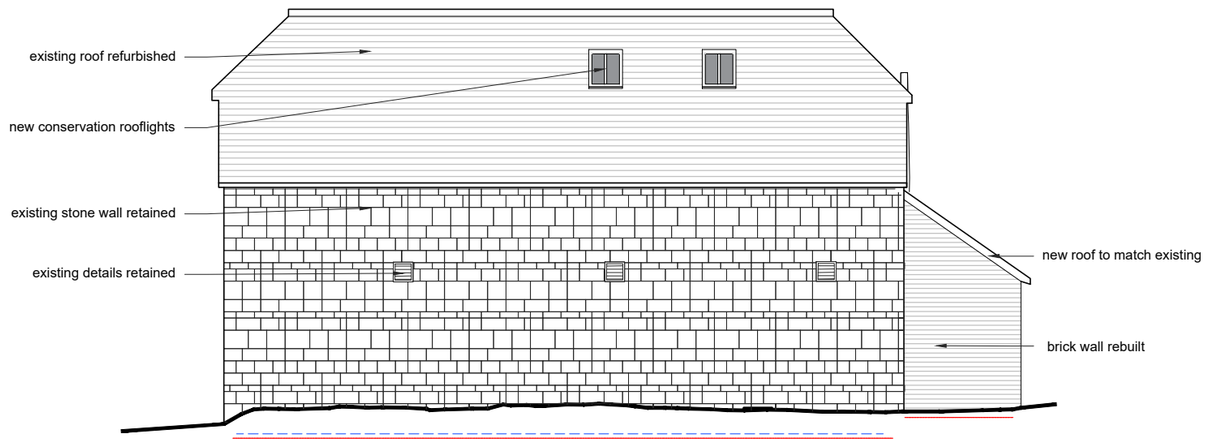

SOUTH ELEVATION

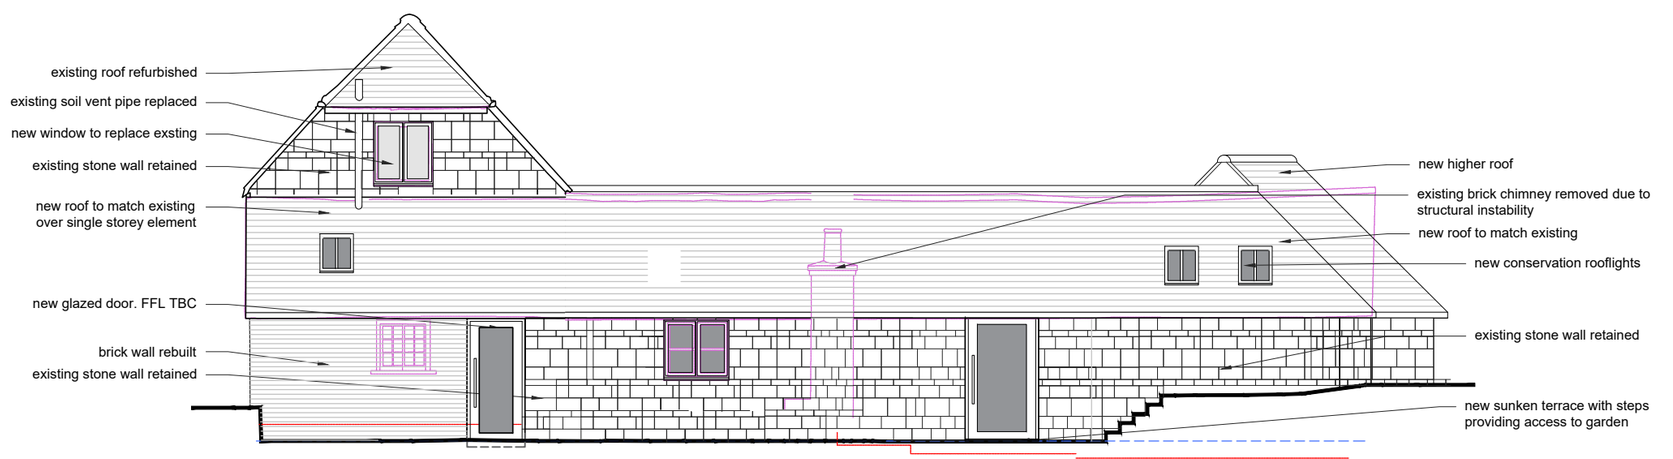

EAST ELEVATION

Client

Mr & Mrs Minchell

Job title

Hatches House
East Street
West Chiltington

Drawing title

General Arrangement
Elevations
Sheet 2 of 2

Drawn	Date	Checked	Date	Scale at A3
GW	15.03.2022			1:100

Job No.	Pro.	Org.	Zone	Level	Type	Role	No.	Rev.
21-030	HCH	MHA	ZZ	ZZ	DR	A	0121	P05

Purpose of Issue

PLANNING

Ground Floor Bicentennial Building
Southern Gate Chichester
West Sussex PO19 8EZ

t. 01243 774748
e. admin@mharchitects.co.uk
www.mharchitects.co.uk

Limited Company
Registered in England No.1994233

ARCHITECTS