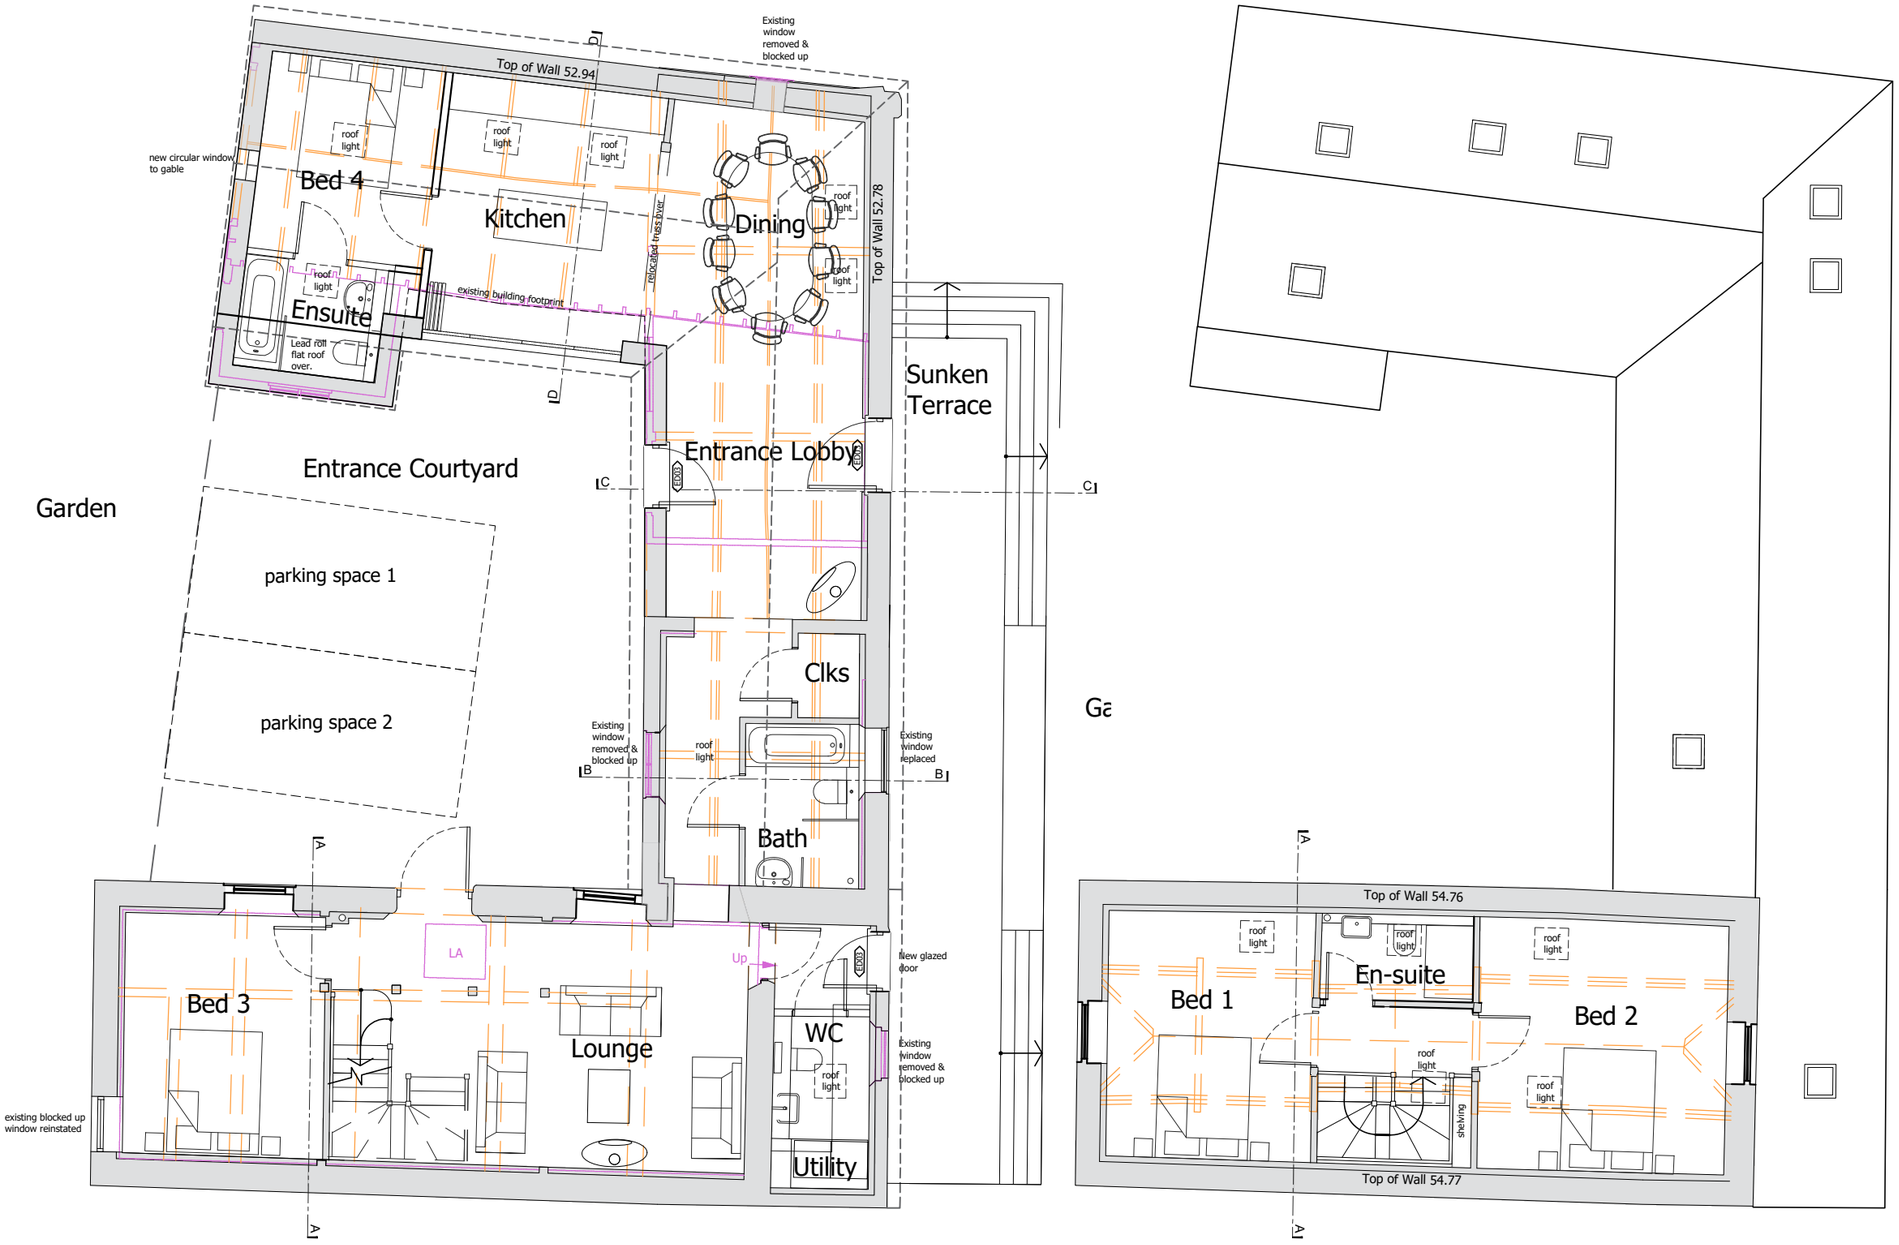


Plans 1:100 @ A3

1 0 1 2 3 4 5 6 7 8 9m

1:100

N

Notes

1. This drawing is the copyright of MH Architects Ltd
2. Do not scale this drawing except for Local Authority planning purposes
3. All dimensions must be checked on site by the contractor prior to commencement of the works.

Client Approval

X	A - Approved
X	B - Approved with comments
X	C - Do not use

Rev.	Revision Note/Purpose of Issue	Drw By	Date	Chk By	Date
P01	Preliminary issue	GW			
P02	Amended as per meeting 04.04.	CHS	08.04.22		
P03	Utility and bathroom swapped.	CHS	22.04.22		
P04	Various amends	HG	28.08.24	CJP	28.08.24

Client

Mr & Mrs Minchell

Job title

Hatches House
East Street
West Chiltington

Drawing title

General Arrangement
Floor Plans

Drawn	Date	Checked	Date	Scale at A3
GW	15.03.2022			1:100

Job No.	Pro.	Org.	Zone	Level	Type	Role	No.	Rev.
21-030	HCH	MHA	ZZ	ZZ	DR	A	0110	P04

Purpose of Issue

PLANNING

Ground Floor Bicentennial Building
Southern Gate Chichester
West Sussex PO19 8EZ
t. 01243 774748
e. admin@mharchitects.co.uk
www.mharchitects.co.uk

Limited Company
Registered in England No.1994233

mh ARCHITECTS