



Location Plan - The Granary, Outbuilding (Revised June 2026)

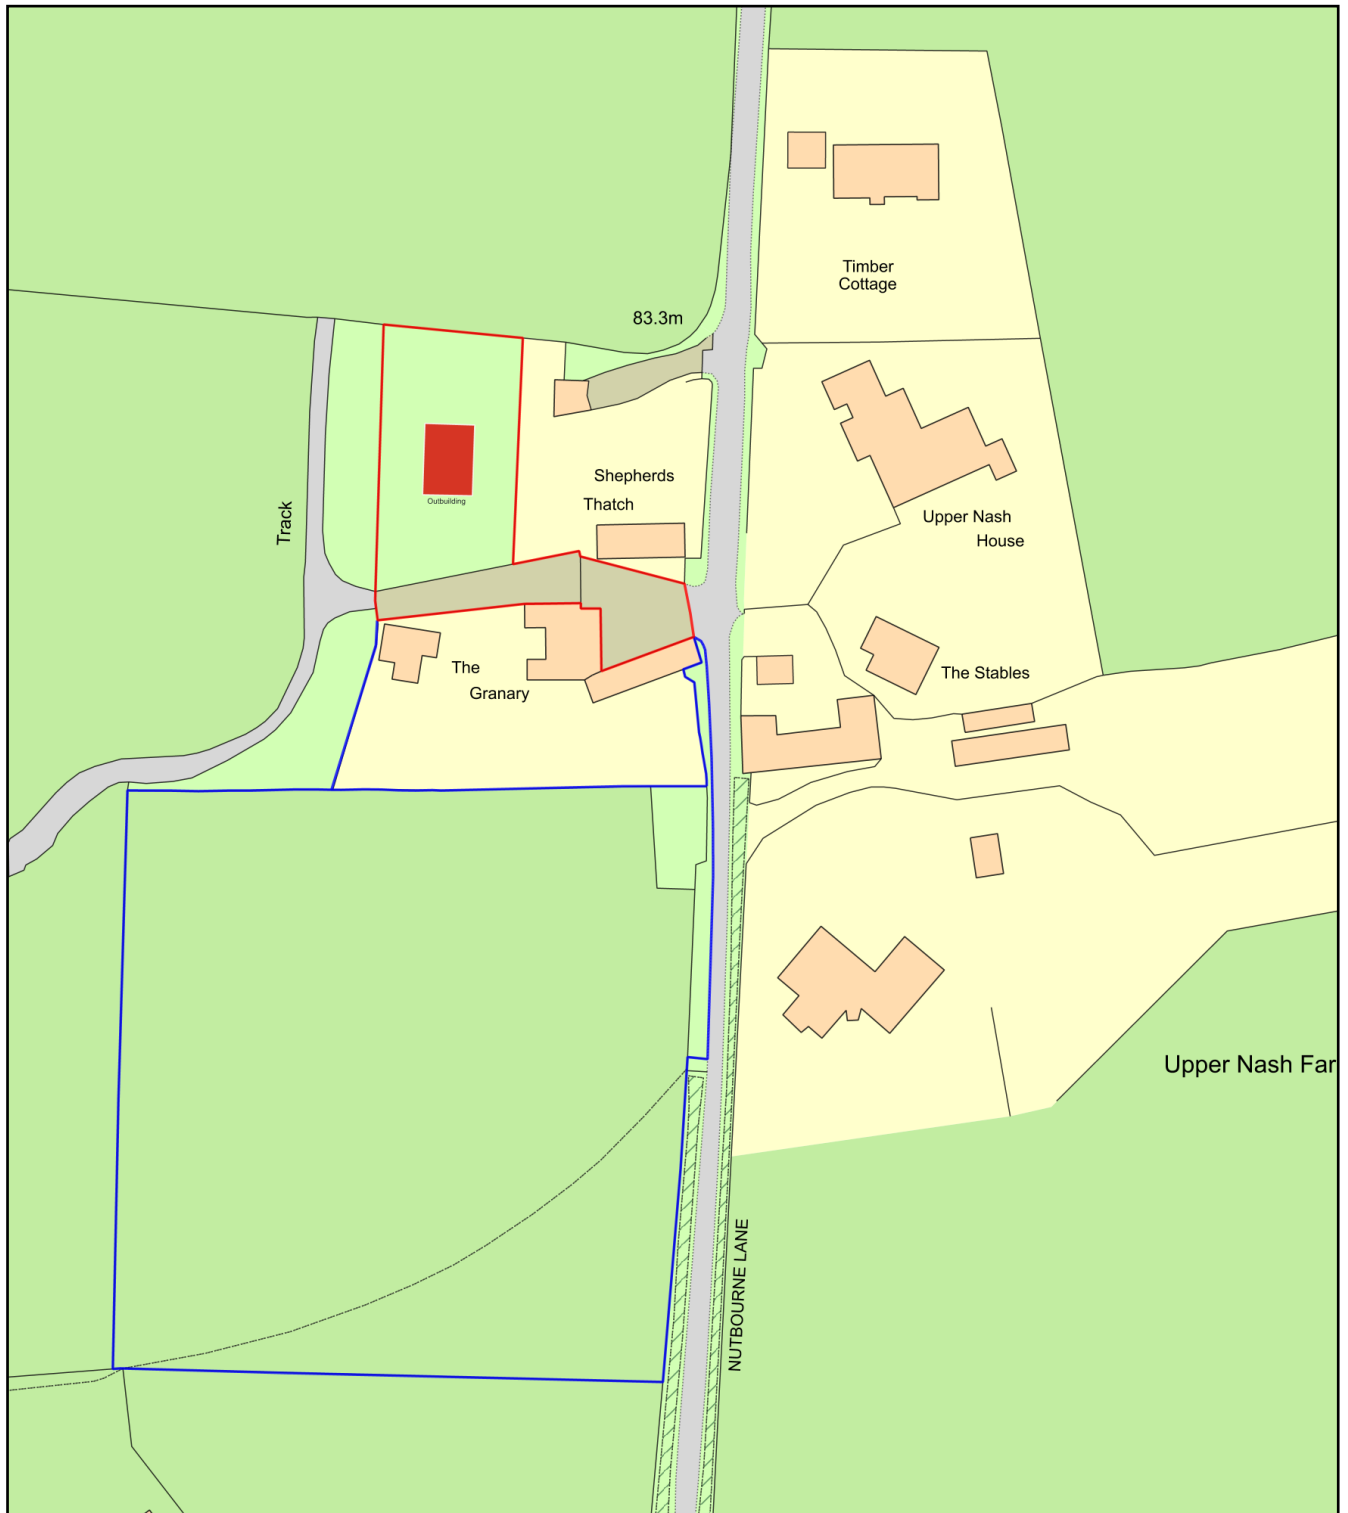

0 50
Metres

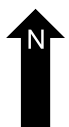

Plan Produced for: David J Smith

Date Produced: 10 Jun 2026

Plan Reference Number: TQRQM26161154008701

Scale: 1:1250 @ A4