

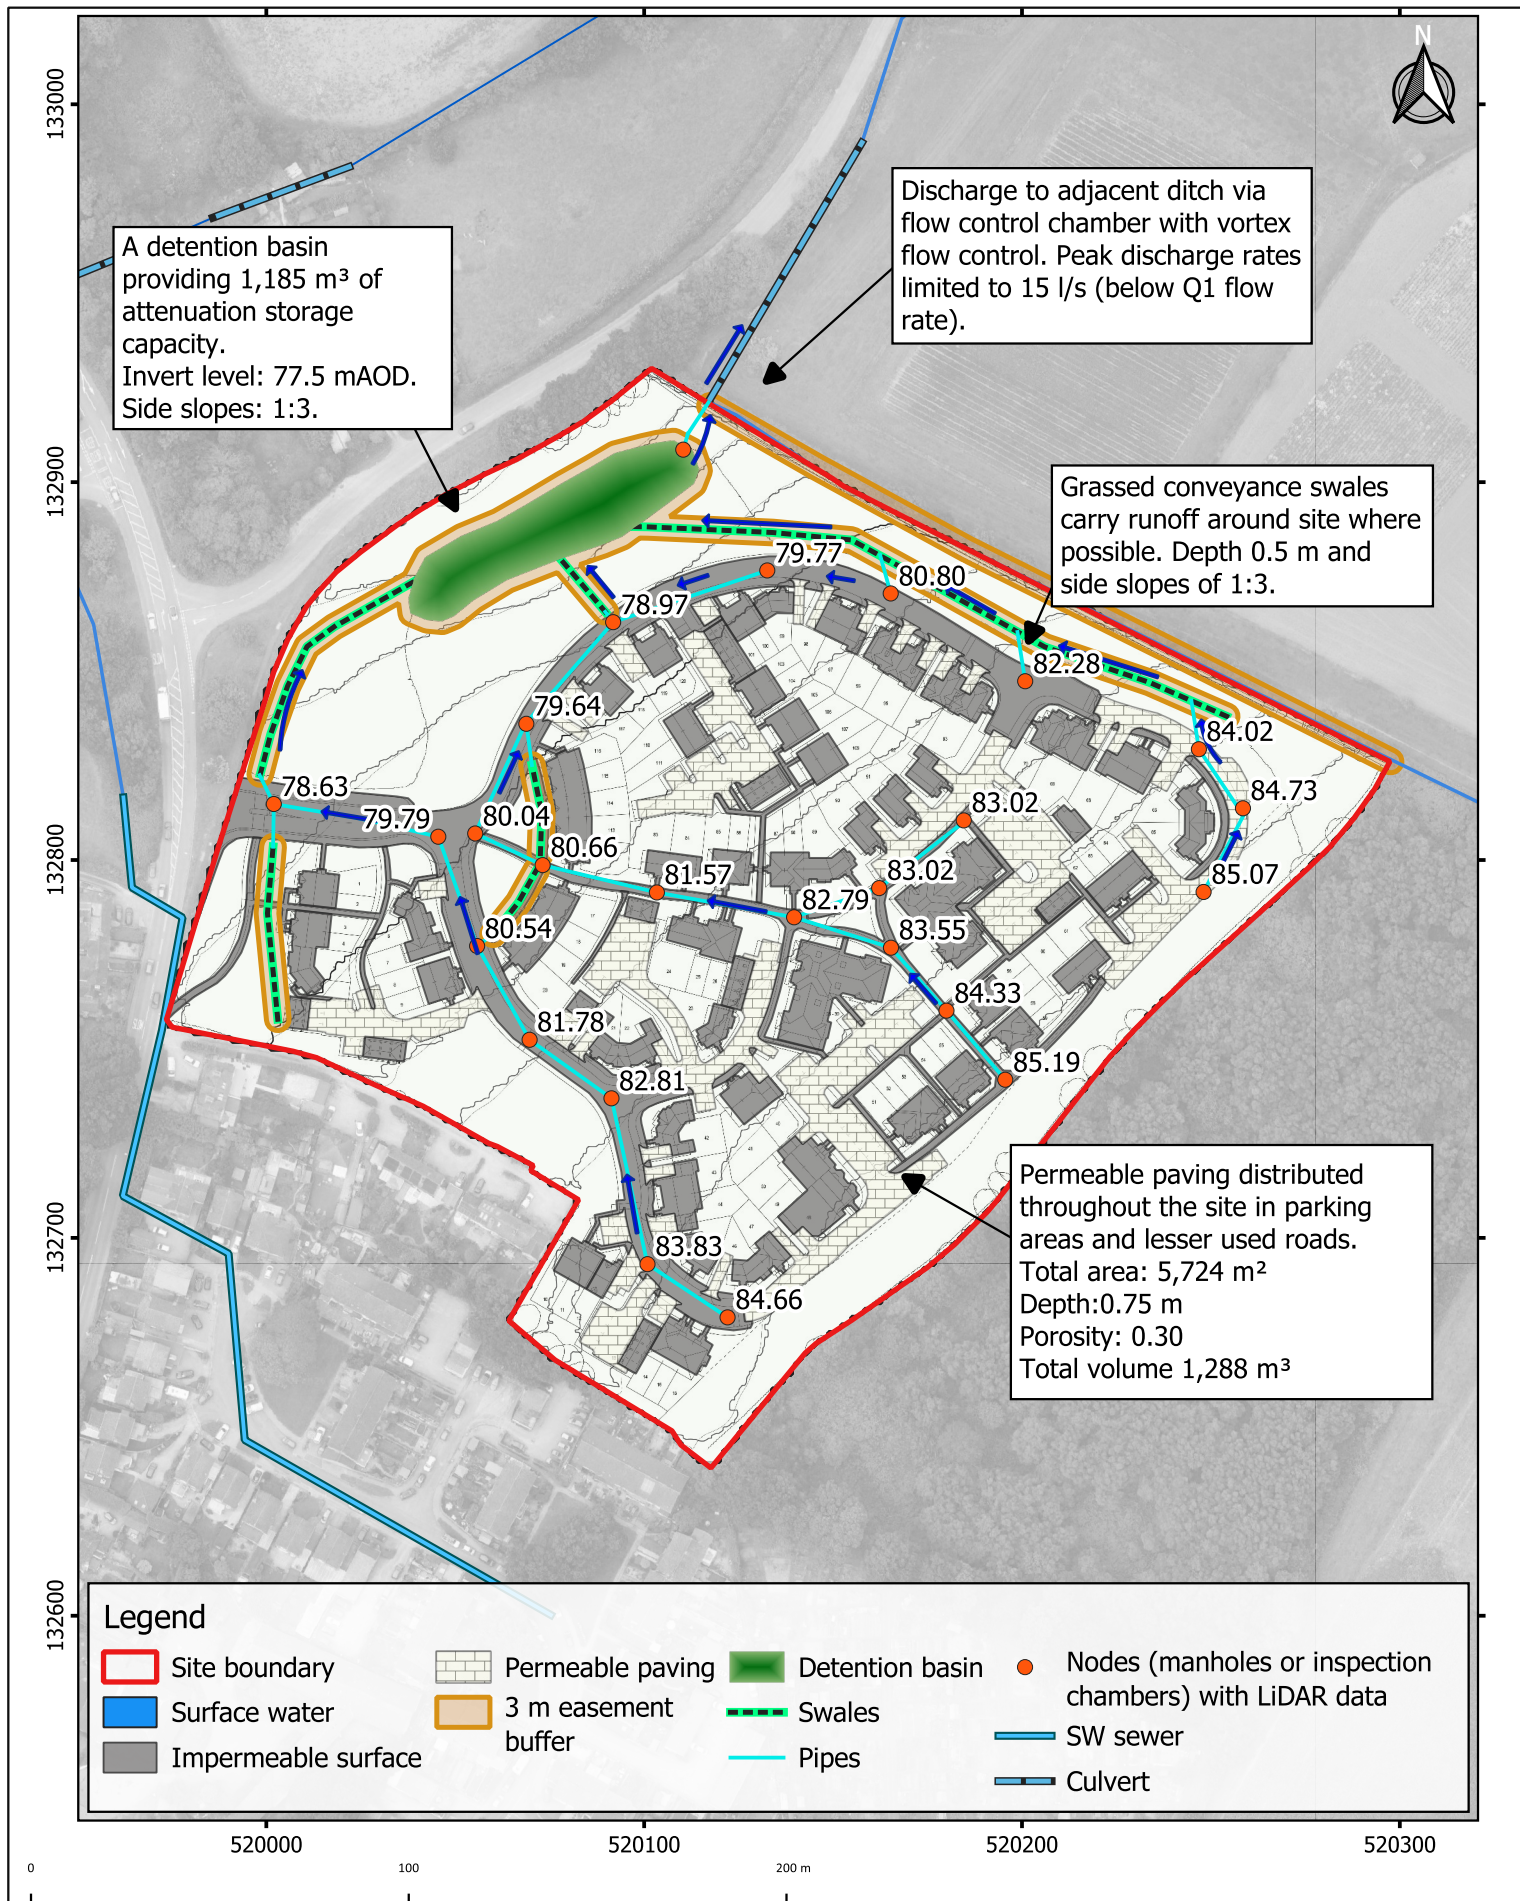


Figure 7-2 Outline drainage strategy

15 June 2026
NGR: E / N

Project No. Land south of Crawley Road
Client: Fairfax Acquisitions Ltd
Drawn by: HJK
Ref: Figure 7-2