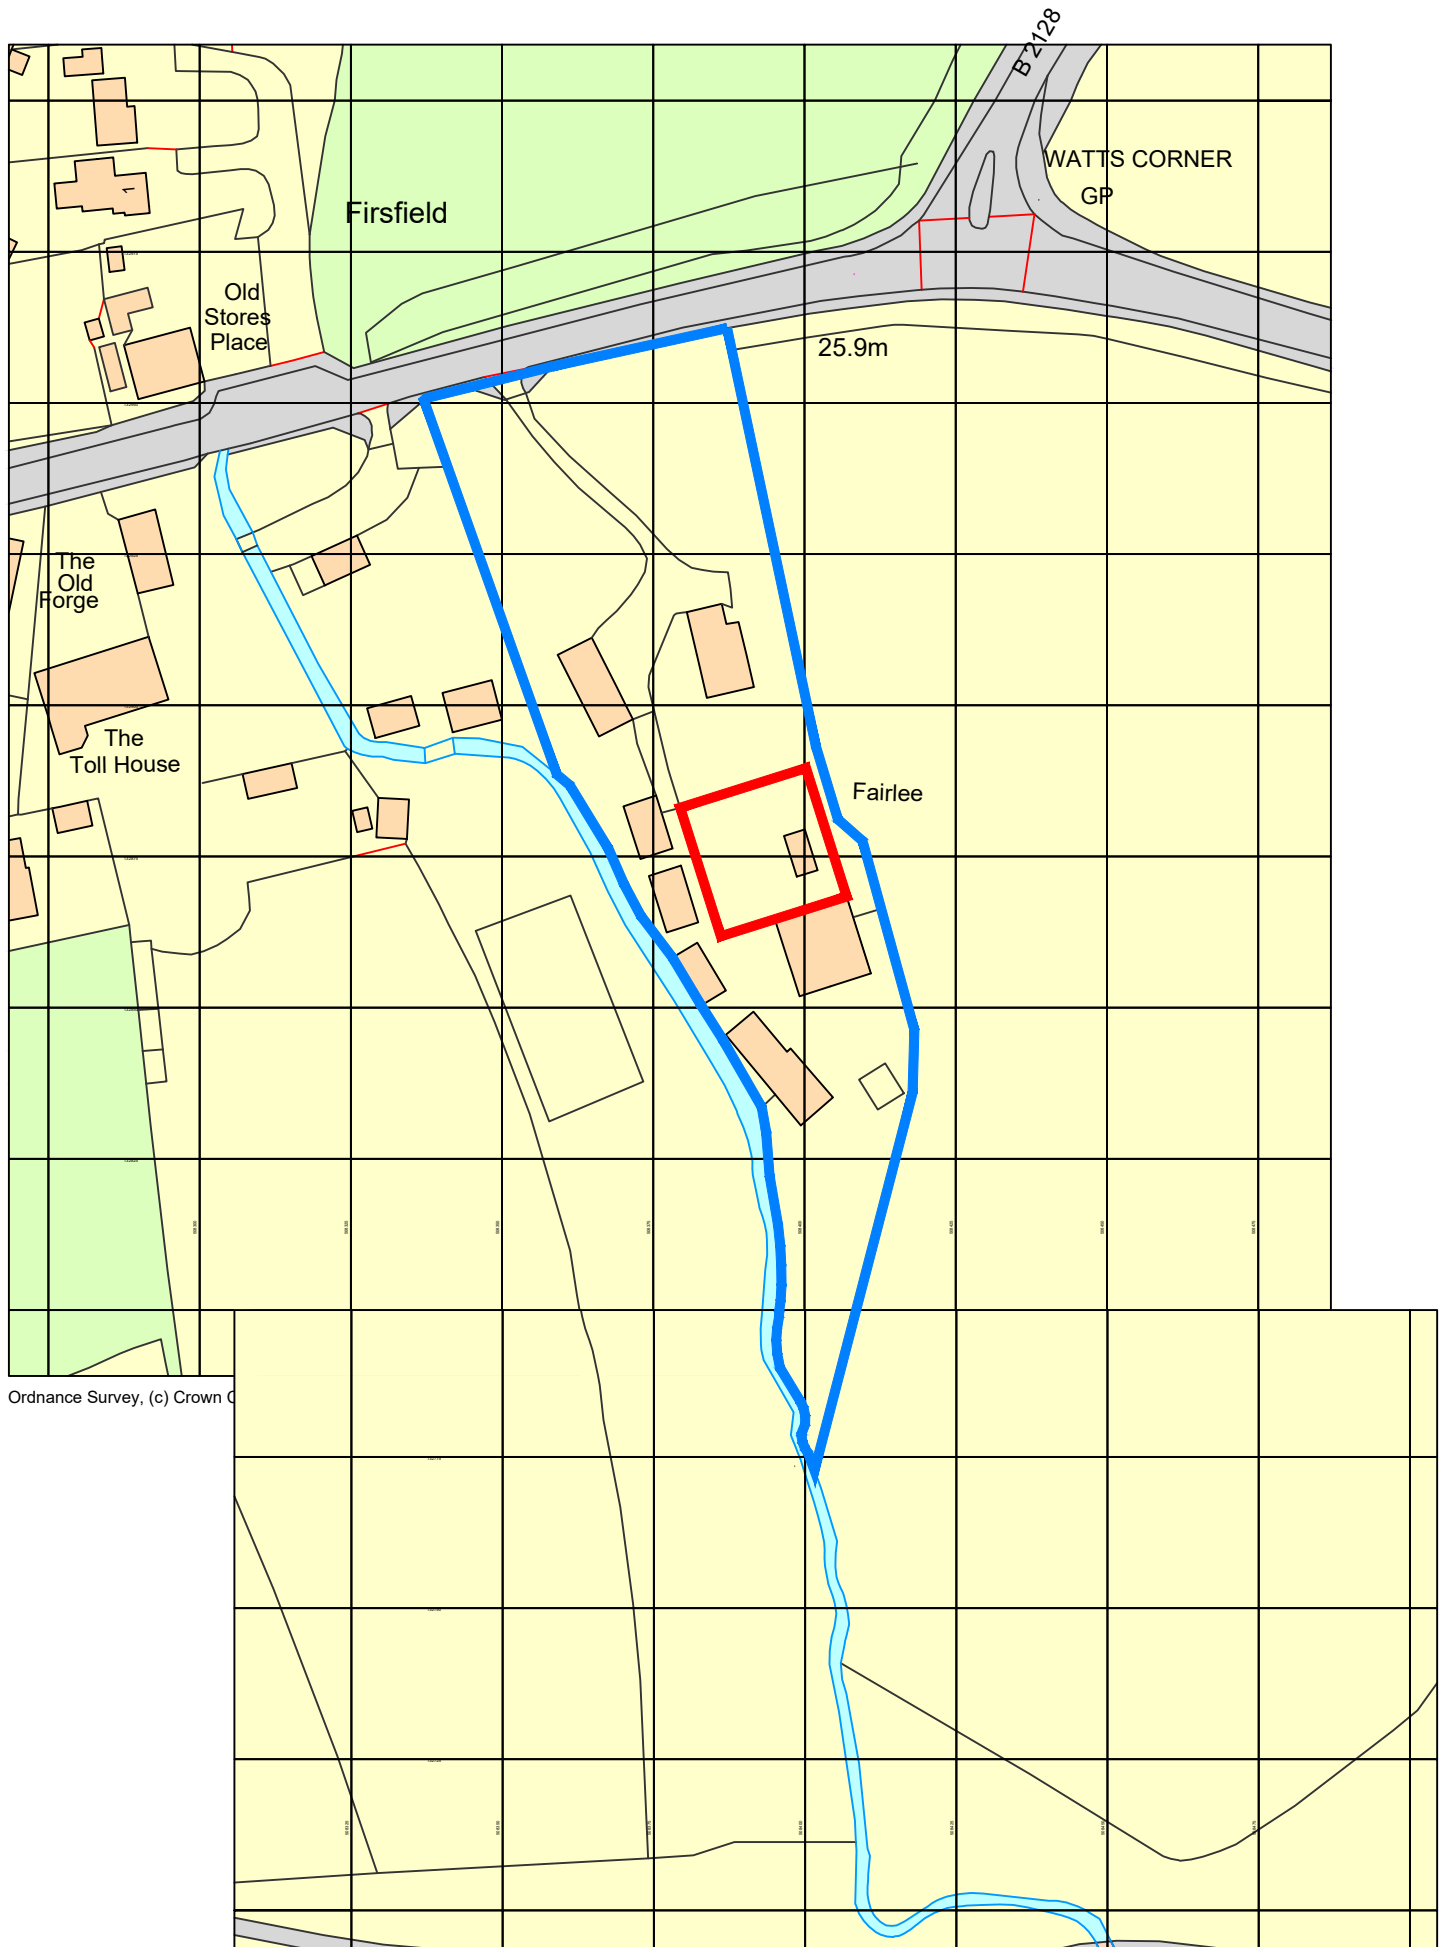


Rev 1 16-6-26

BENJEMIN BETH PROJECTS T: 01932 880694 E: office@benbeth.co.uk W: www.benbeth.co.uk		
Project FAIRLEE HOUSE, BUCK GREEN RH12 3JE		
Drawing SITE LOCATION PLAN		
Scale 1:1250@ A3	Job No. P1032	
Date JUNE 2026	Drawn NAM	Checked BB
Do not scale from drawing. Contractors must verify all dimensions on site before commencing any work or shop drawings. Figured dimensions are to be used in preference to scaled dimensions. If this drawing exceeds the quantities taken in any way the architects are to be informed before work is initiated. Benjamin Beth Projects Ltd		
Drawing No. P1032 001	Revision No. 1	