


Chesnut Lodge

10 metres @ 1:100 on A3

1 metre @ 1:100 on A3

The Crescent

Chewton

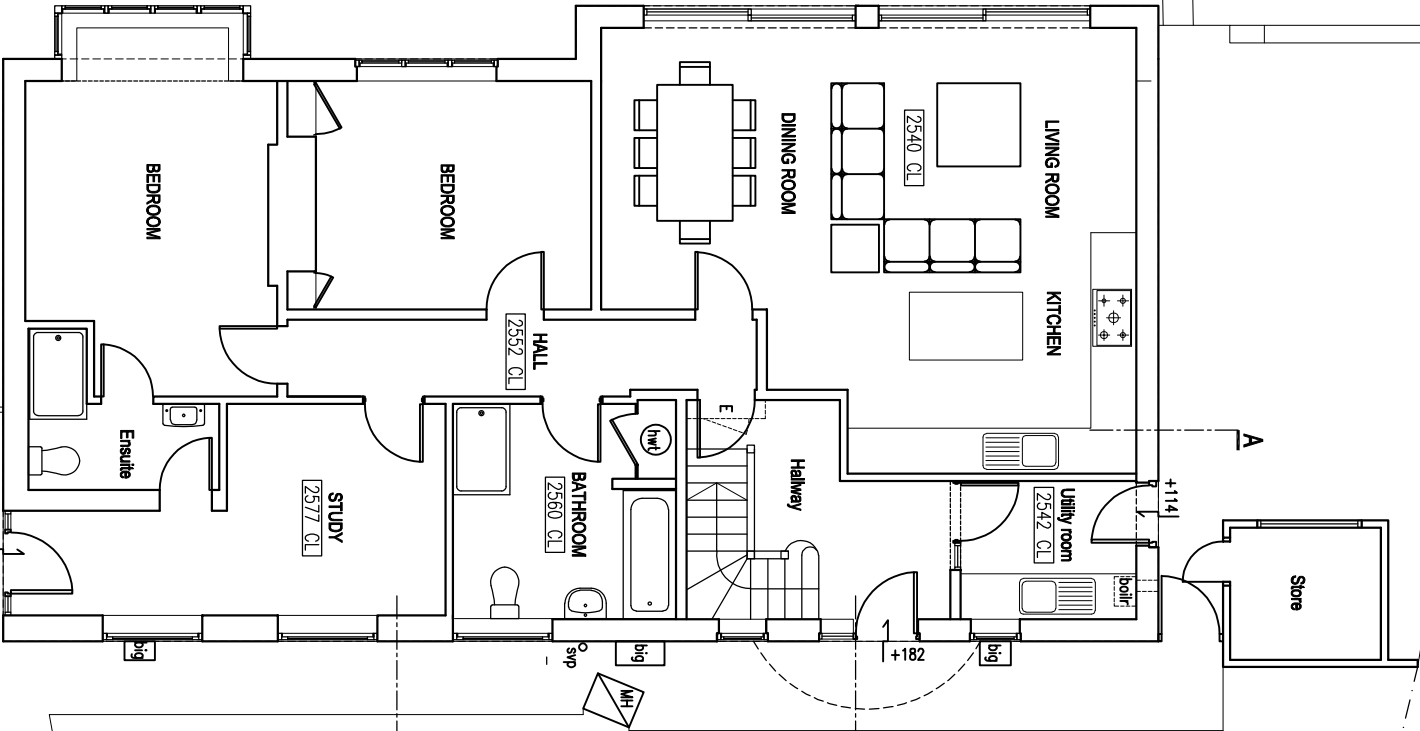

GROUND FLOOR PLAN

B Jun'26 Floor layouts & Elevations redesigned
A Jun'26 Symmetry of rear windows altered

rev.	date

These drawings should be approved by Local Authority Building Control or other appropriate checking Authority prior to commencement of the work.
No dimensions to be scaled from this drawing.
This drawing is copyright.

client
Mark & Lisa Taylor

project
Chewton, The Crescent
Sleying

drawing
Proposed Ground Floor Plan

scale	1:100@A3	date	18.02.2026
drom	CH		

9 Kemton Road
Hove, East Sussex
BN3 9TC
tel: 01 273 398317
fax: 01 273 398317
e-mail: info@clairehaighassociates.com



Claire Haigh
Associates Ltd

CH 1296 /006

rev.

B