


10 metres @ 1:100 on A3

1 metre @ 1:100 on A3

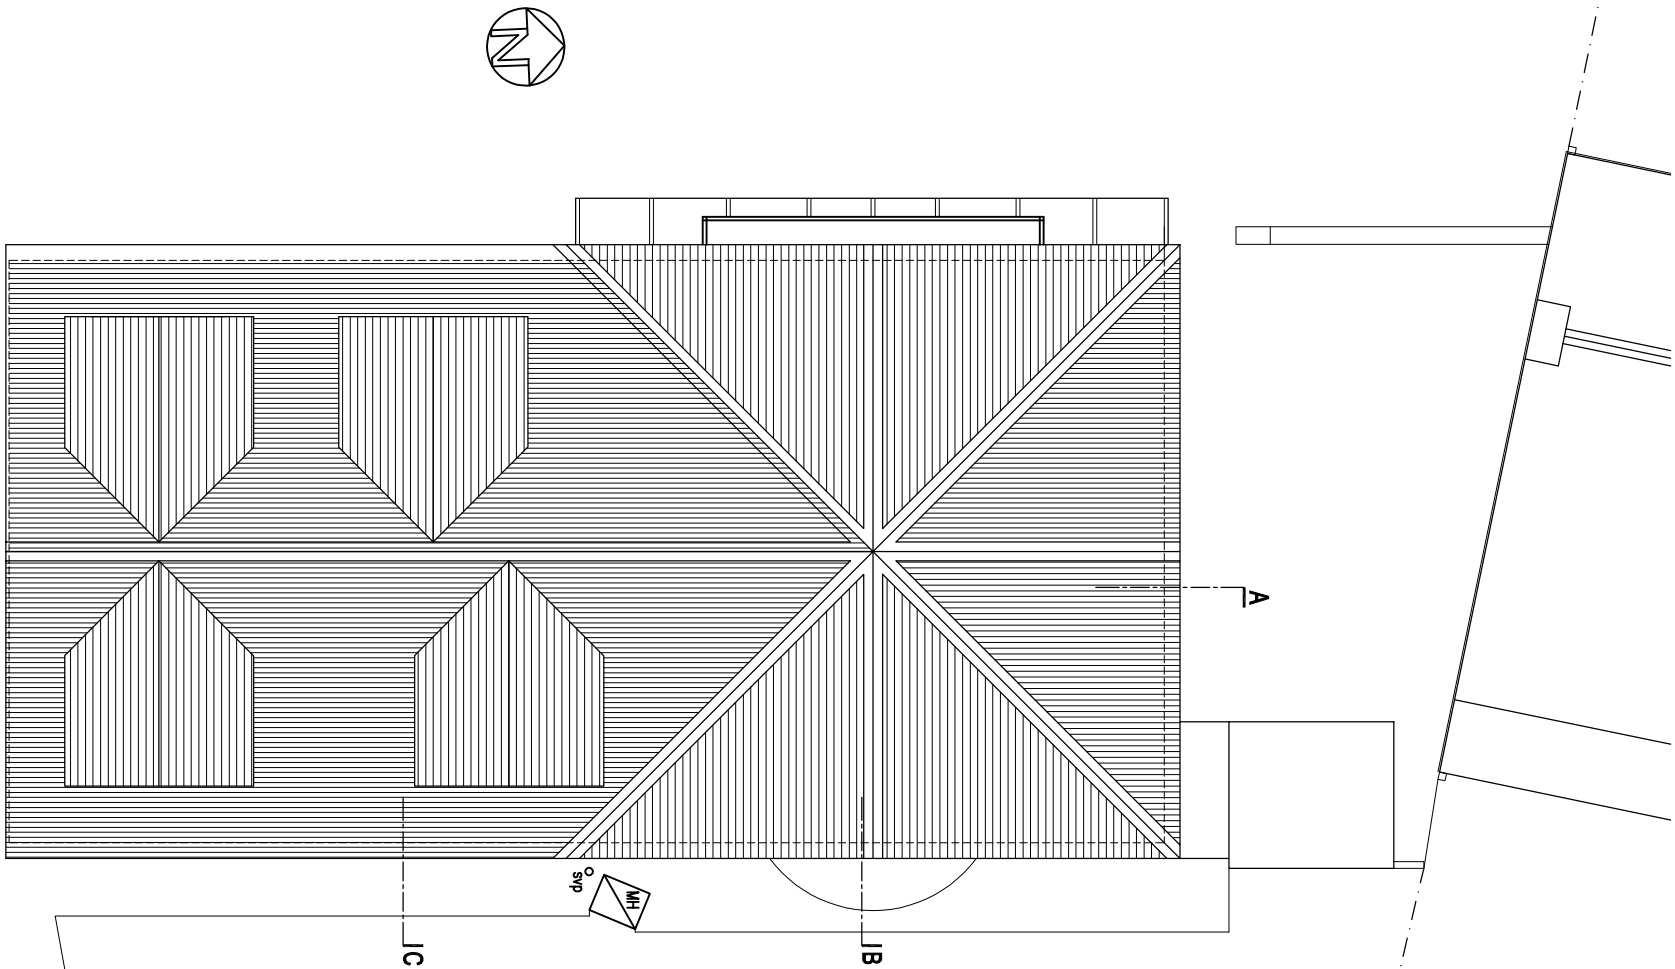

ROOF PLAN

B Jun'26 Floor layouts & Elevations redesigned

A Jun'26 Rear Dormer split into three dormers

rev.	date

These drawings should be approved by Local Authority Building Control or other appropriate checking Authority prior to commencement of the work.
No dimensions to be scaled from this drawing.
All dimensions to be checked on site.
This drawing is copyright.


client Mark & Lisa Taylor

project Chewton, The Crescent
Sleyting

drawing Proposed Roof Plan

scale	1:100@A3	date	18.02.2026
drom	CH		

9 Kemton Road
Hove, East Sussex
BN3 9TC
tel: 01273 298217
fax: 01273 298217
e-mail: info@clairehaighassociates.com

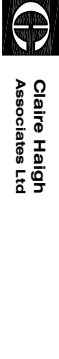

CH 1296 /008

rev.

B