



10 metres @ 1:100 on A3


1 metre @ 1:100 on A3

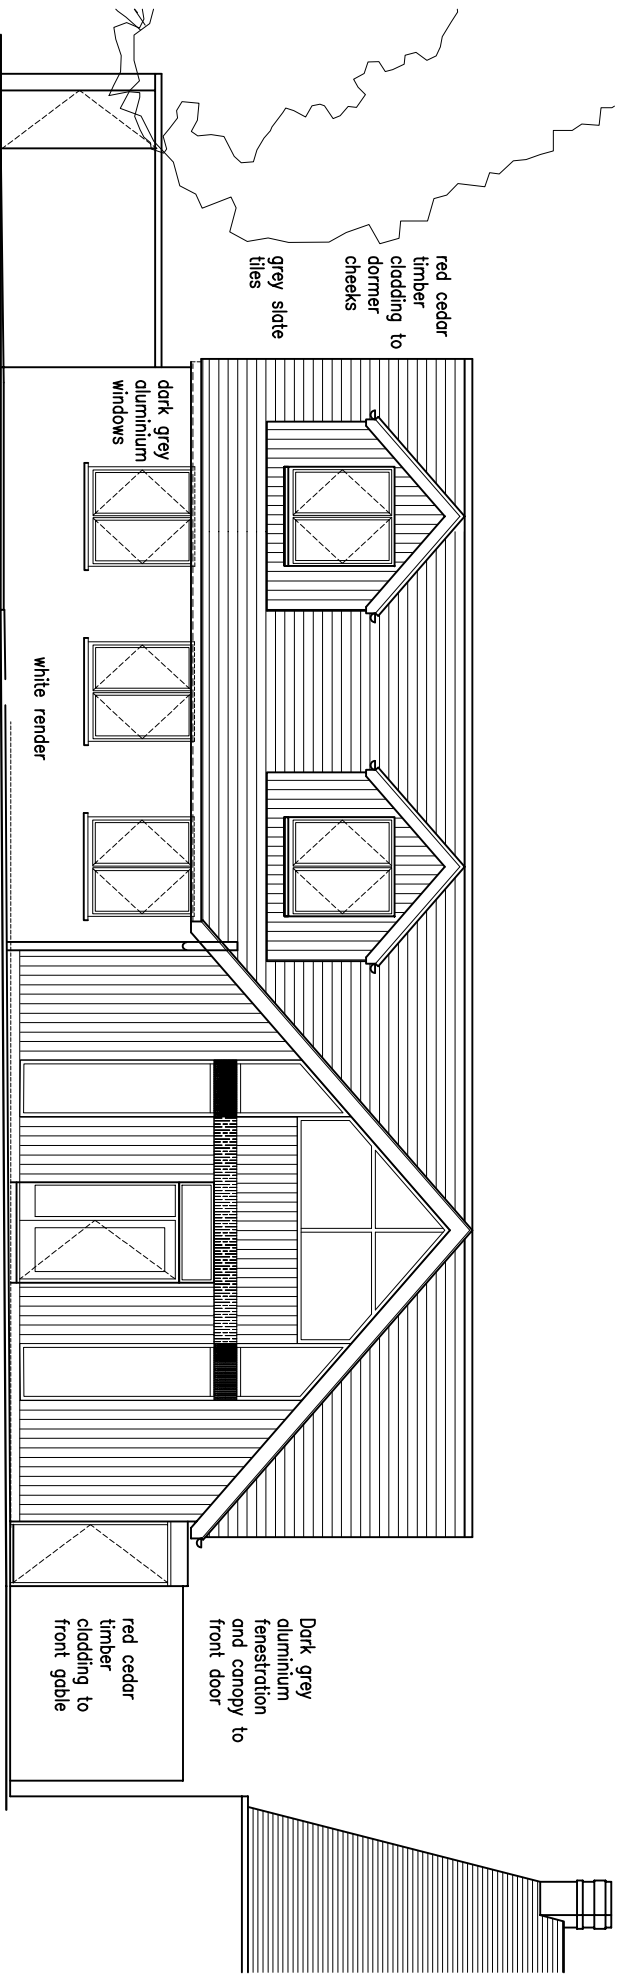

FRONT (EAST) ELEVATION

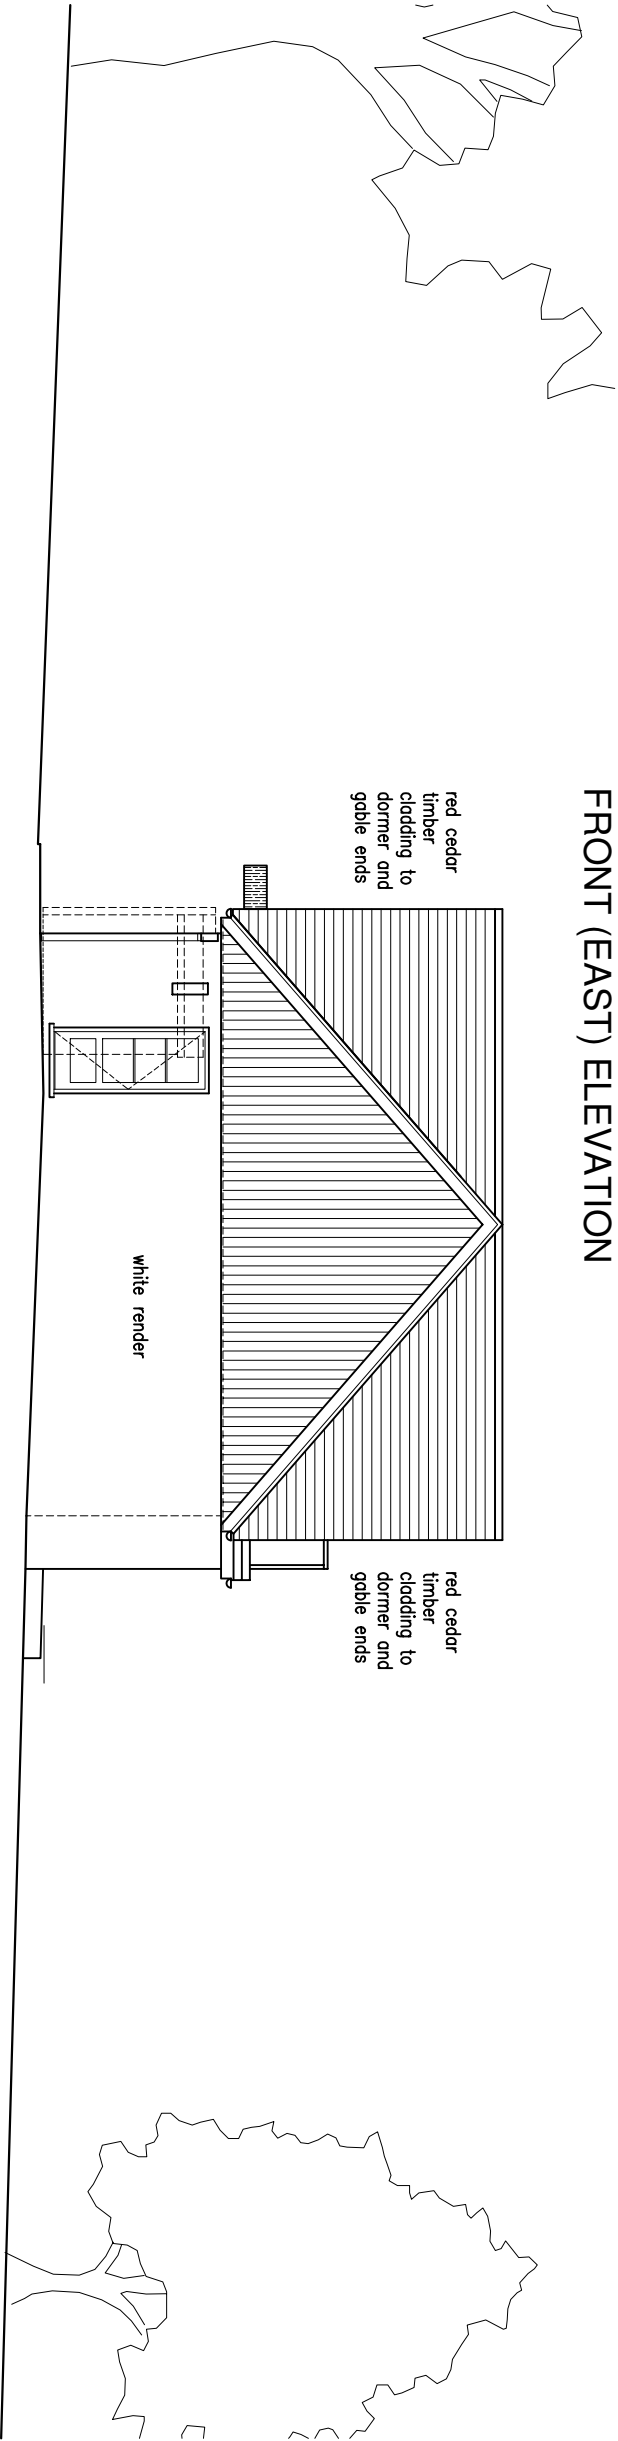

SIDE (NORTH) ELEVATION

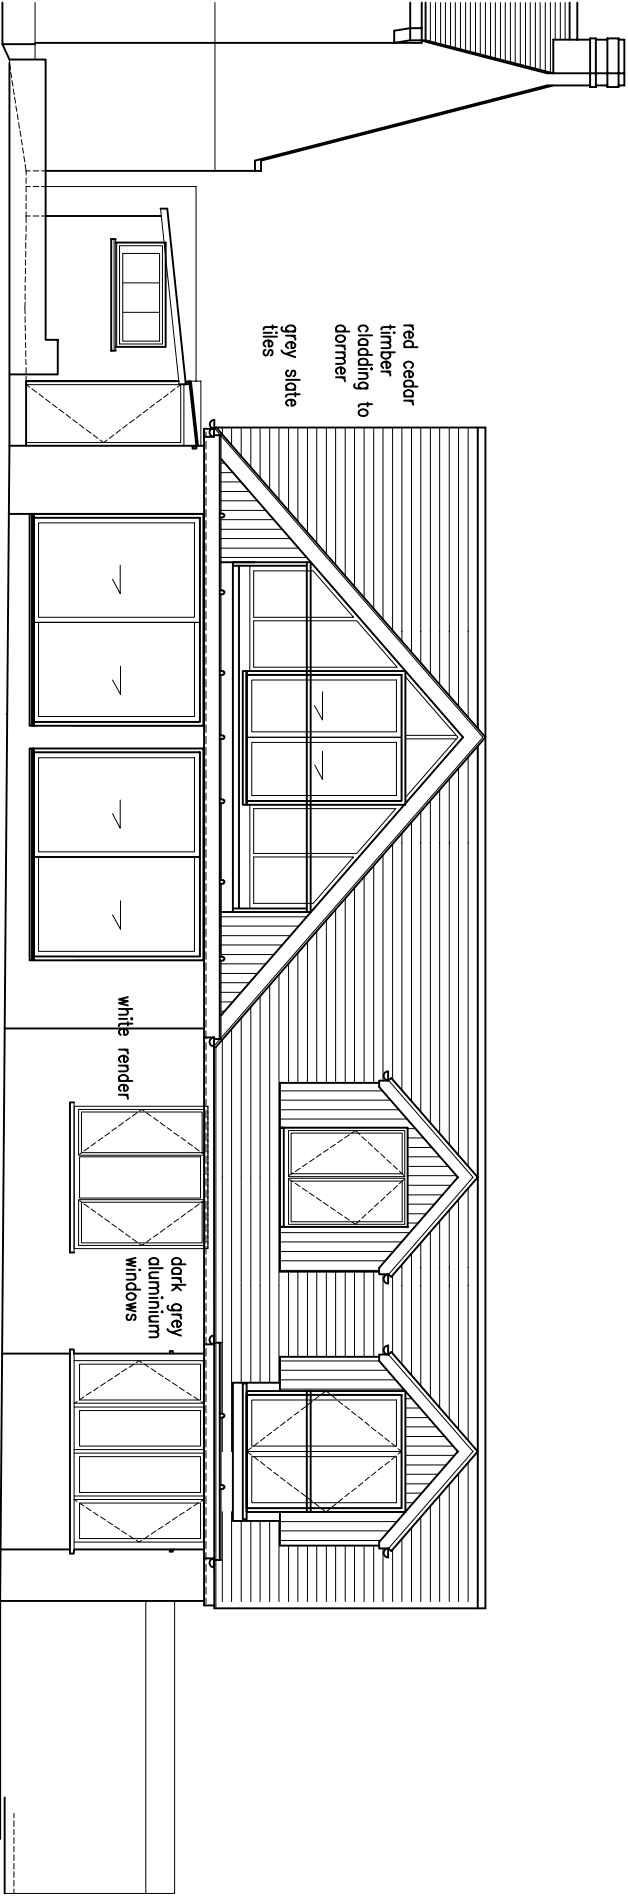

REAR (WEST) ELEVATION

rev.	date

These drawings should be approved by Local Authority Building Control or other appropriate checking Authority prior to commencement of the work.
No dimensions to be scaled from this drawing.
This drawing is copyright.


client
Mark & Lisa Taylor

project
Chewton, The Crescent
Sleying

drawing
Proposed Elevations

scale	1:100@A3	date	18.02.2025
drom	CH		

9 Kemton Road
Hove, East Sussex
BN3 9TC
tel: 01 273 298217
fax: 01 273 298217
e-mail: info@clairehaighassociates.com

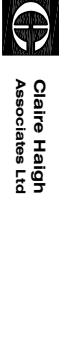

CH 1296 /009

rev.

B