



10 metres @ 1:100 on A3


1 metre @ 1:100 on A3

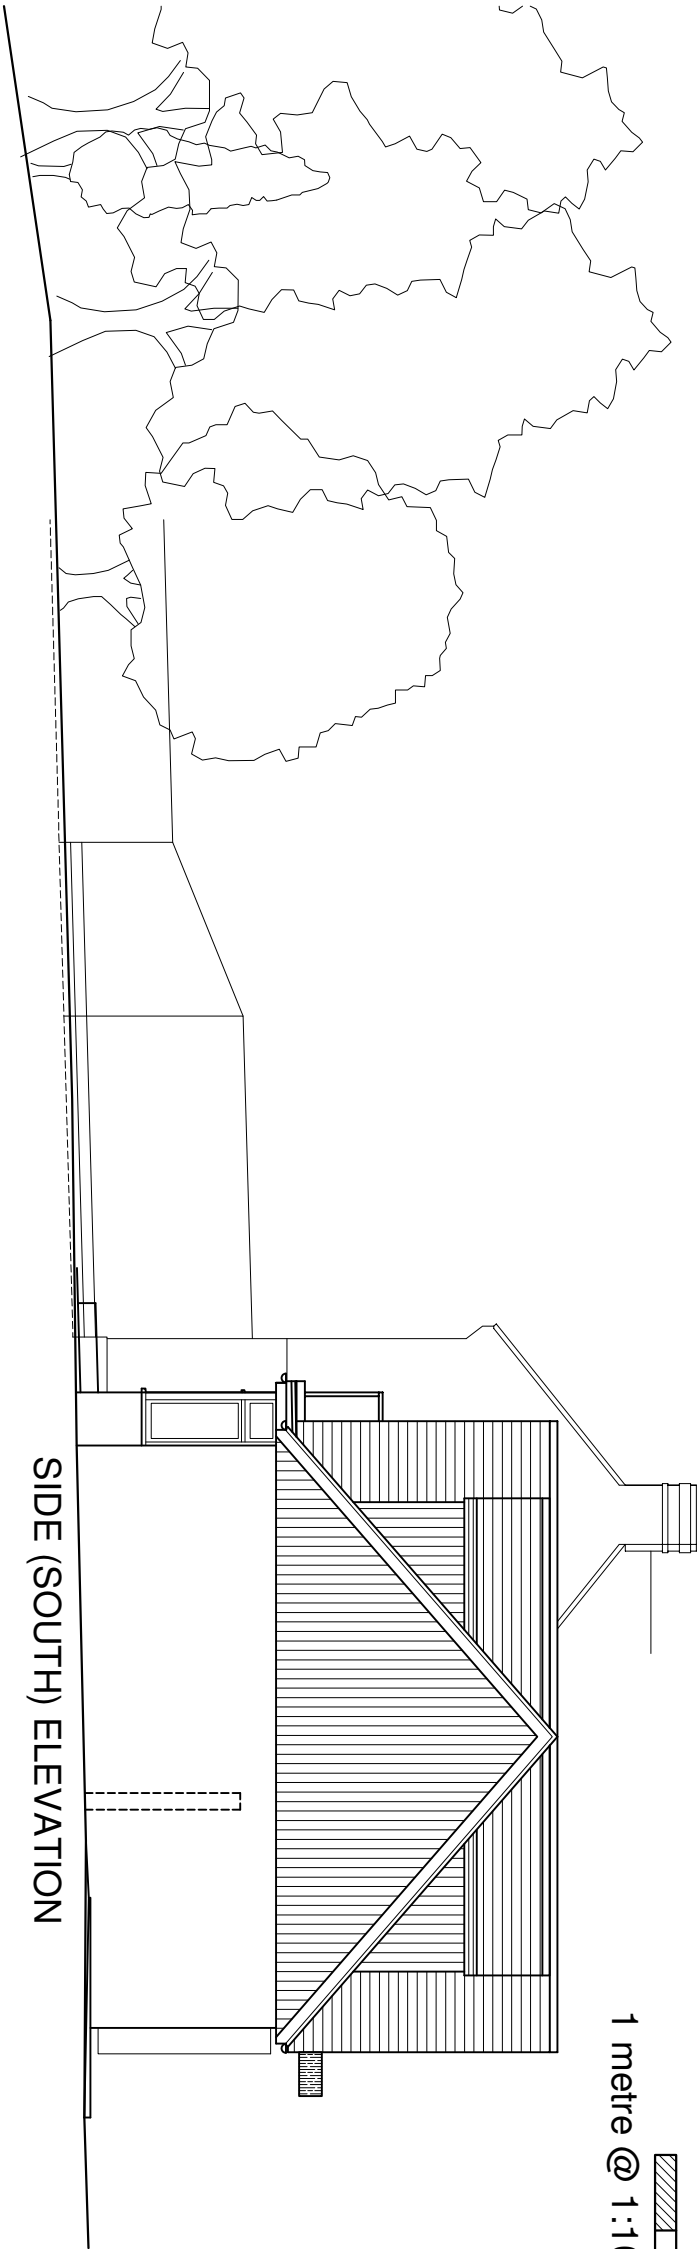


SIDE (SOUTH) ELEVATION

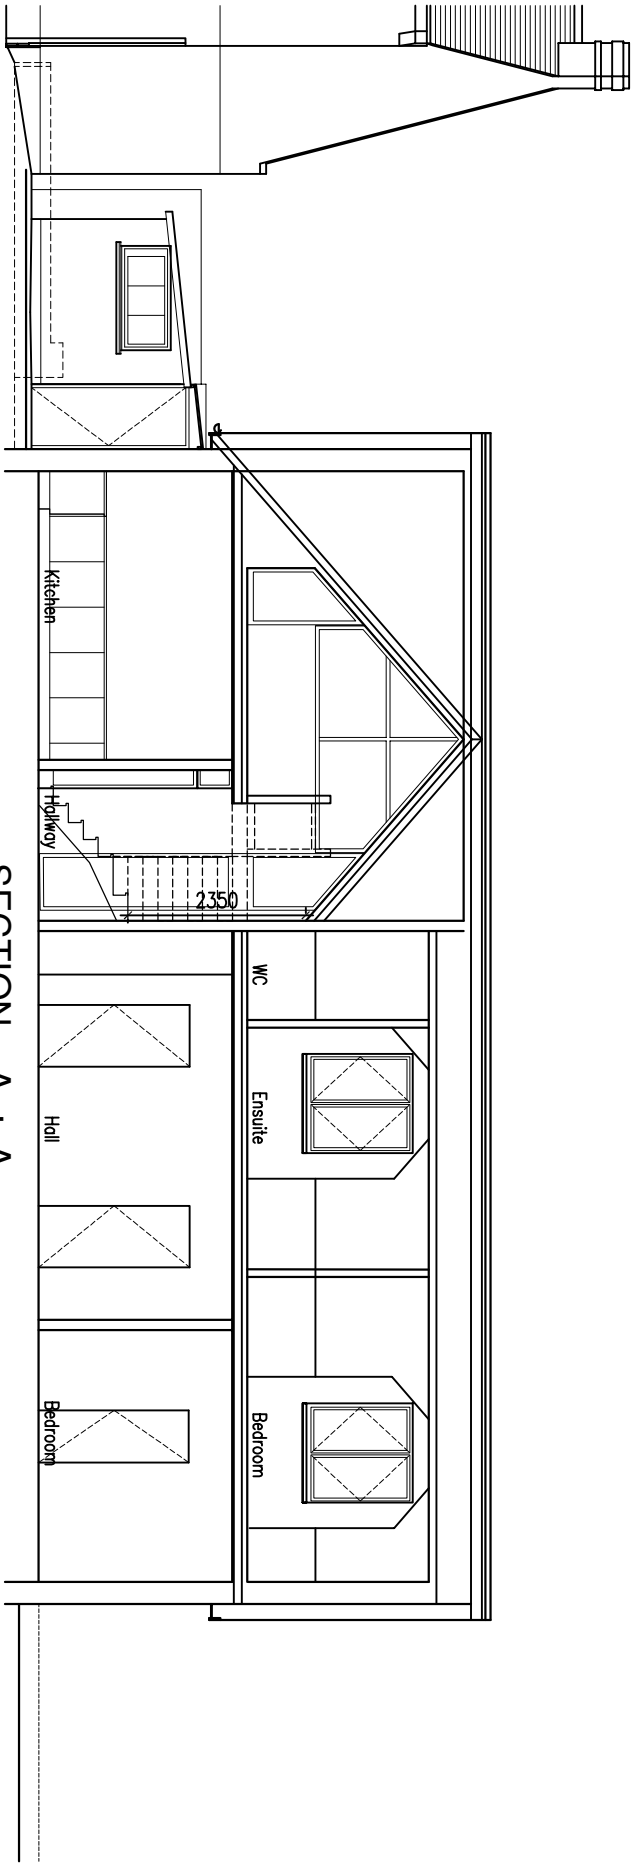

SECTION A : A

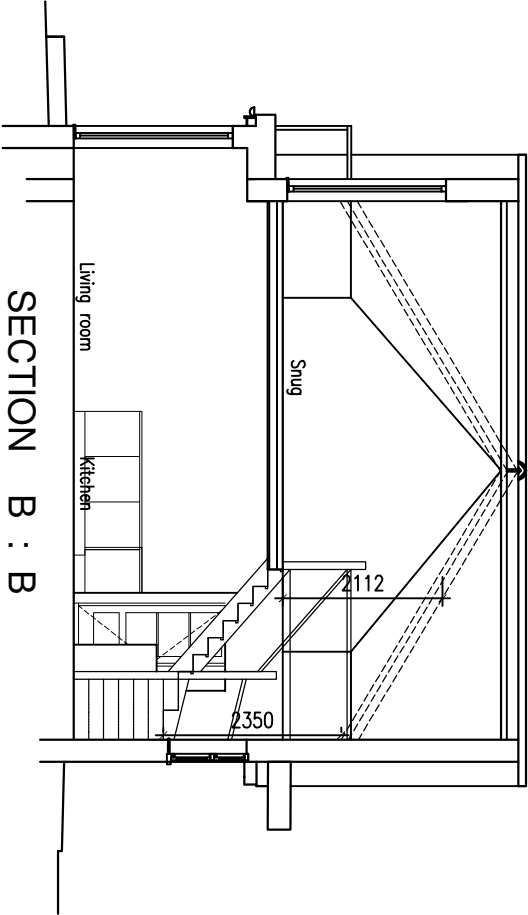

SECTION B : B

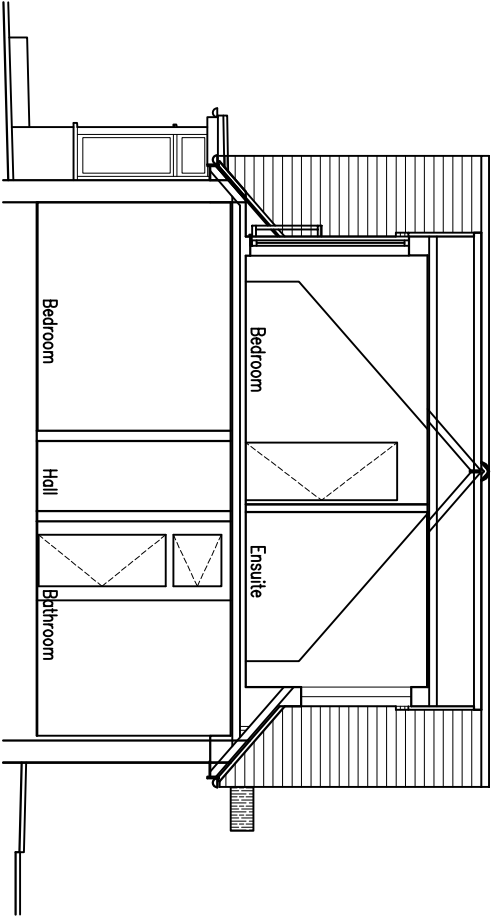

SECTION C : C

rev.	date

These drawings should be approved by Local Authority Building Control or other appropriate checking Authority prior to commencement of the work.

No dimensions to be scaled from this drawing. This drawing is copyright.

client

Mark & Lisa Taylor

project

Chewton, The Crescent
Sleying

drawing

Proposed Elevations
& Sections

scale	1:100@A3	date	18.02.2025
drom	CH		

9 Kemton Road
Hove, East Sussex
BN3 9TC

tel: 01 273 298217
fax: 01 273 298217
e-mail: info@clairehaighassociates.com



Claire Haigh
Associates Ltd

CH 1296 /010

rev.

B