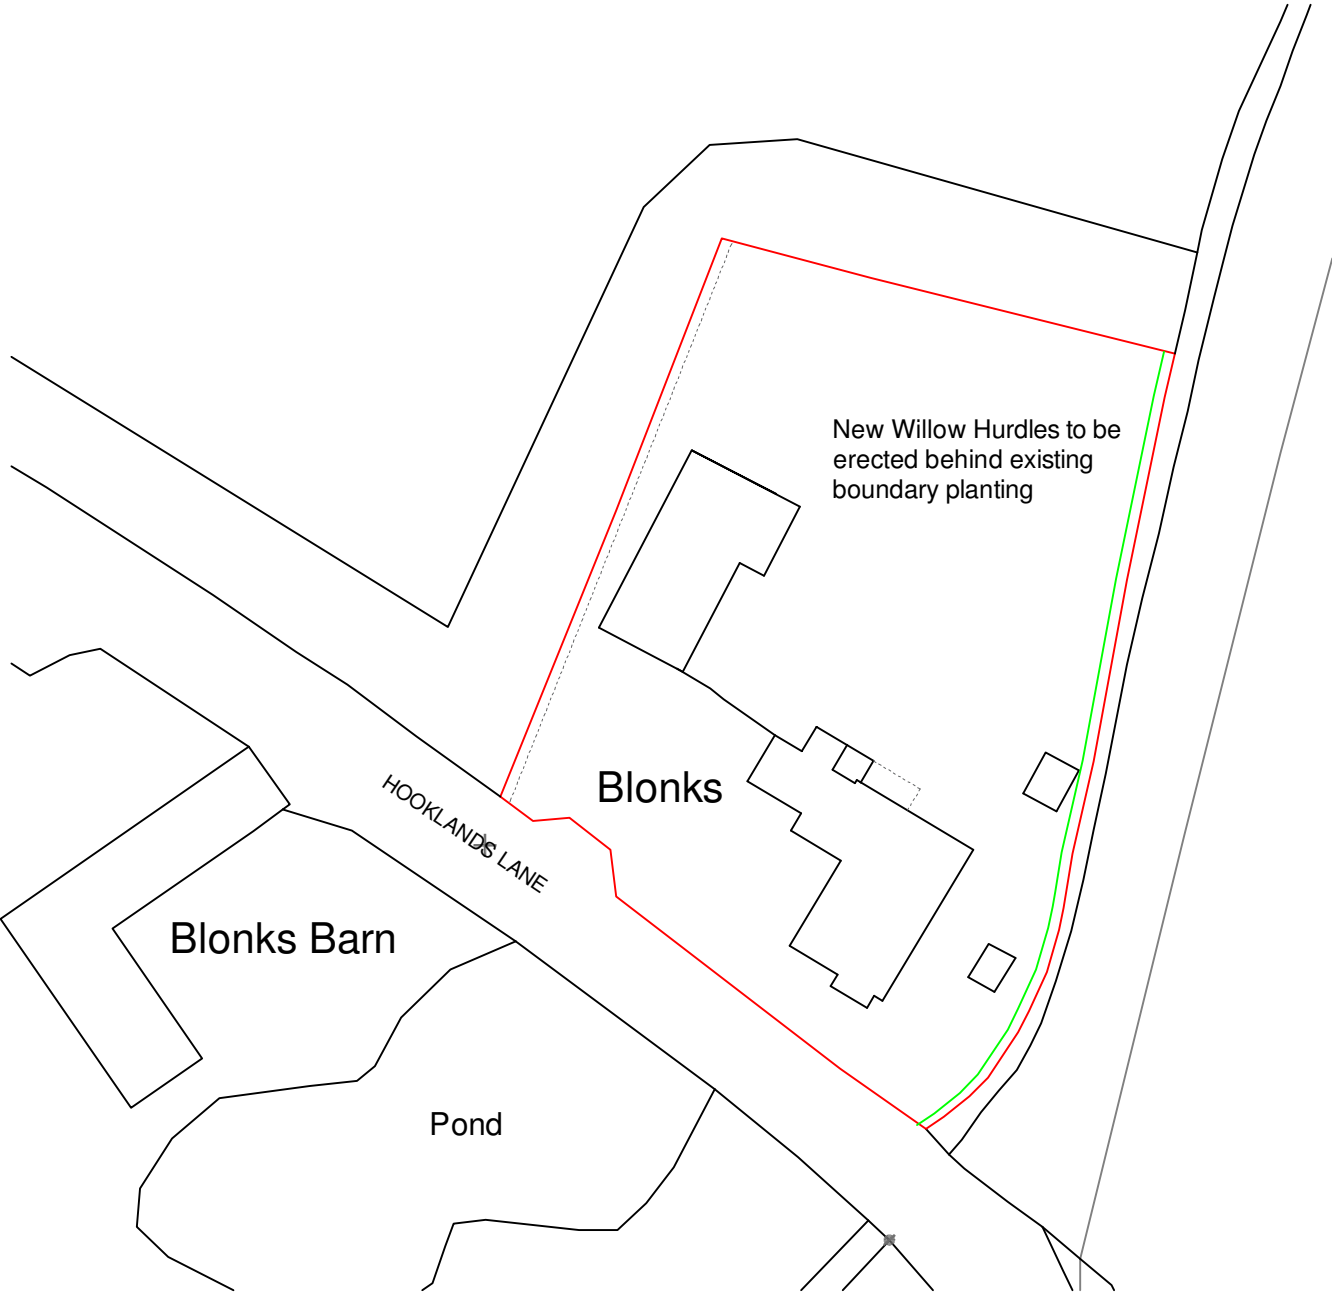


|   |                                                                               |                               |                 |
|---|-------------------------------------------------------------------------------|-------------------------------|-----------------|
| <div>Your Home Plans Ltd<br/>Chichester Enterprise Centre, Terminus<br/>Road, Chichester, PO19 8FY<br/>01243 908064<br/>info@yourhomeplans.co.uk</div> | <div>Blonks<br/>Hooklands Lane<br/>Shipley<br/>West Sussex<br/>RH13 8PY</div> | Block Plan                    |                 |
|   |                                                                               | Project Number: BLO-26        | Drawing No:     |
|   |                                                                               | Date: 1st March 2026          | 01 REV B        |
|   |                                                                               | Drawn By: Your Home Plans Ltd |                 |
|   |                                                                               | Checked By: JEG               | Scale: 1:500 A3 |