



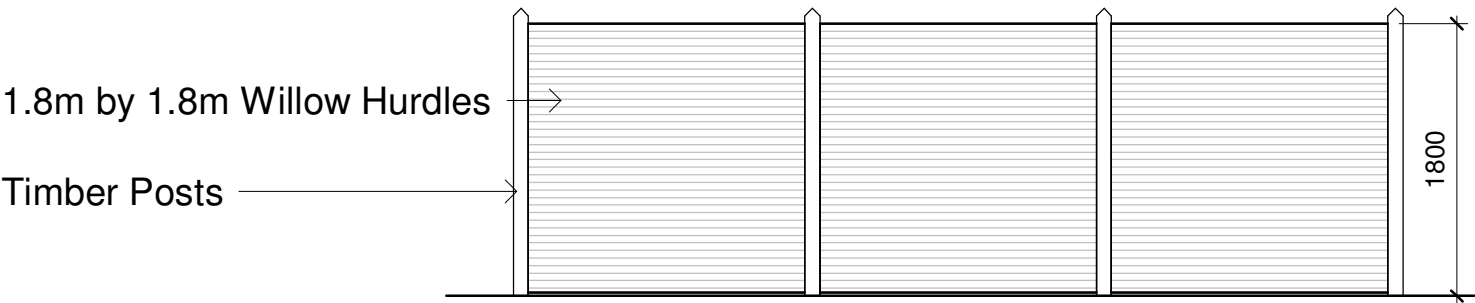

Boundary Fencing
1 : 50



Area of fence to be replaced

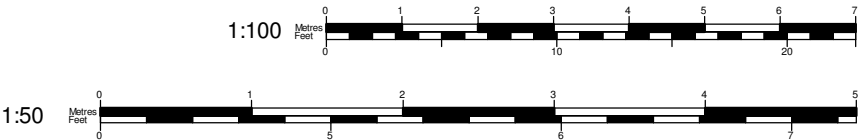

www.yourhomeplans.co.uk
Tel: 01243 908064

These drawings are for approval purposes. Materials and products should not be ordered based on scaling from drawings as errors may occur along existing building lines. All measurements and supporting elements are to be checked on site. Refer to Your Home Plans if any discrepancies are found.

Mrs Stevens
Blonks
Hooklands Lane
Shipley
West Sussex
RH13 8PY

Boundary Fence			
Project number	BLO-26	A101 /B	
Date	1st March 2026		
Drawn by	JG		
Checked by	Checker	Scale A3	1 : 50