



10 Southleigh Grove, Hayling Island,

Hampshire PO11 0SH

07875 520881

bernieharverson@gmail.com

project

Alderbury
Church Hill
Pulborough

client:

Mr J Dixon

title:

Tree Protection Plan

dwgs

BJH
03/04

scale:

1:250
@ A3

job

1347

date:

Mar
2024

drawn:


bjh



0 5 10 15 20

SCALE BAR

1:250

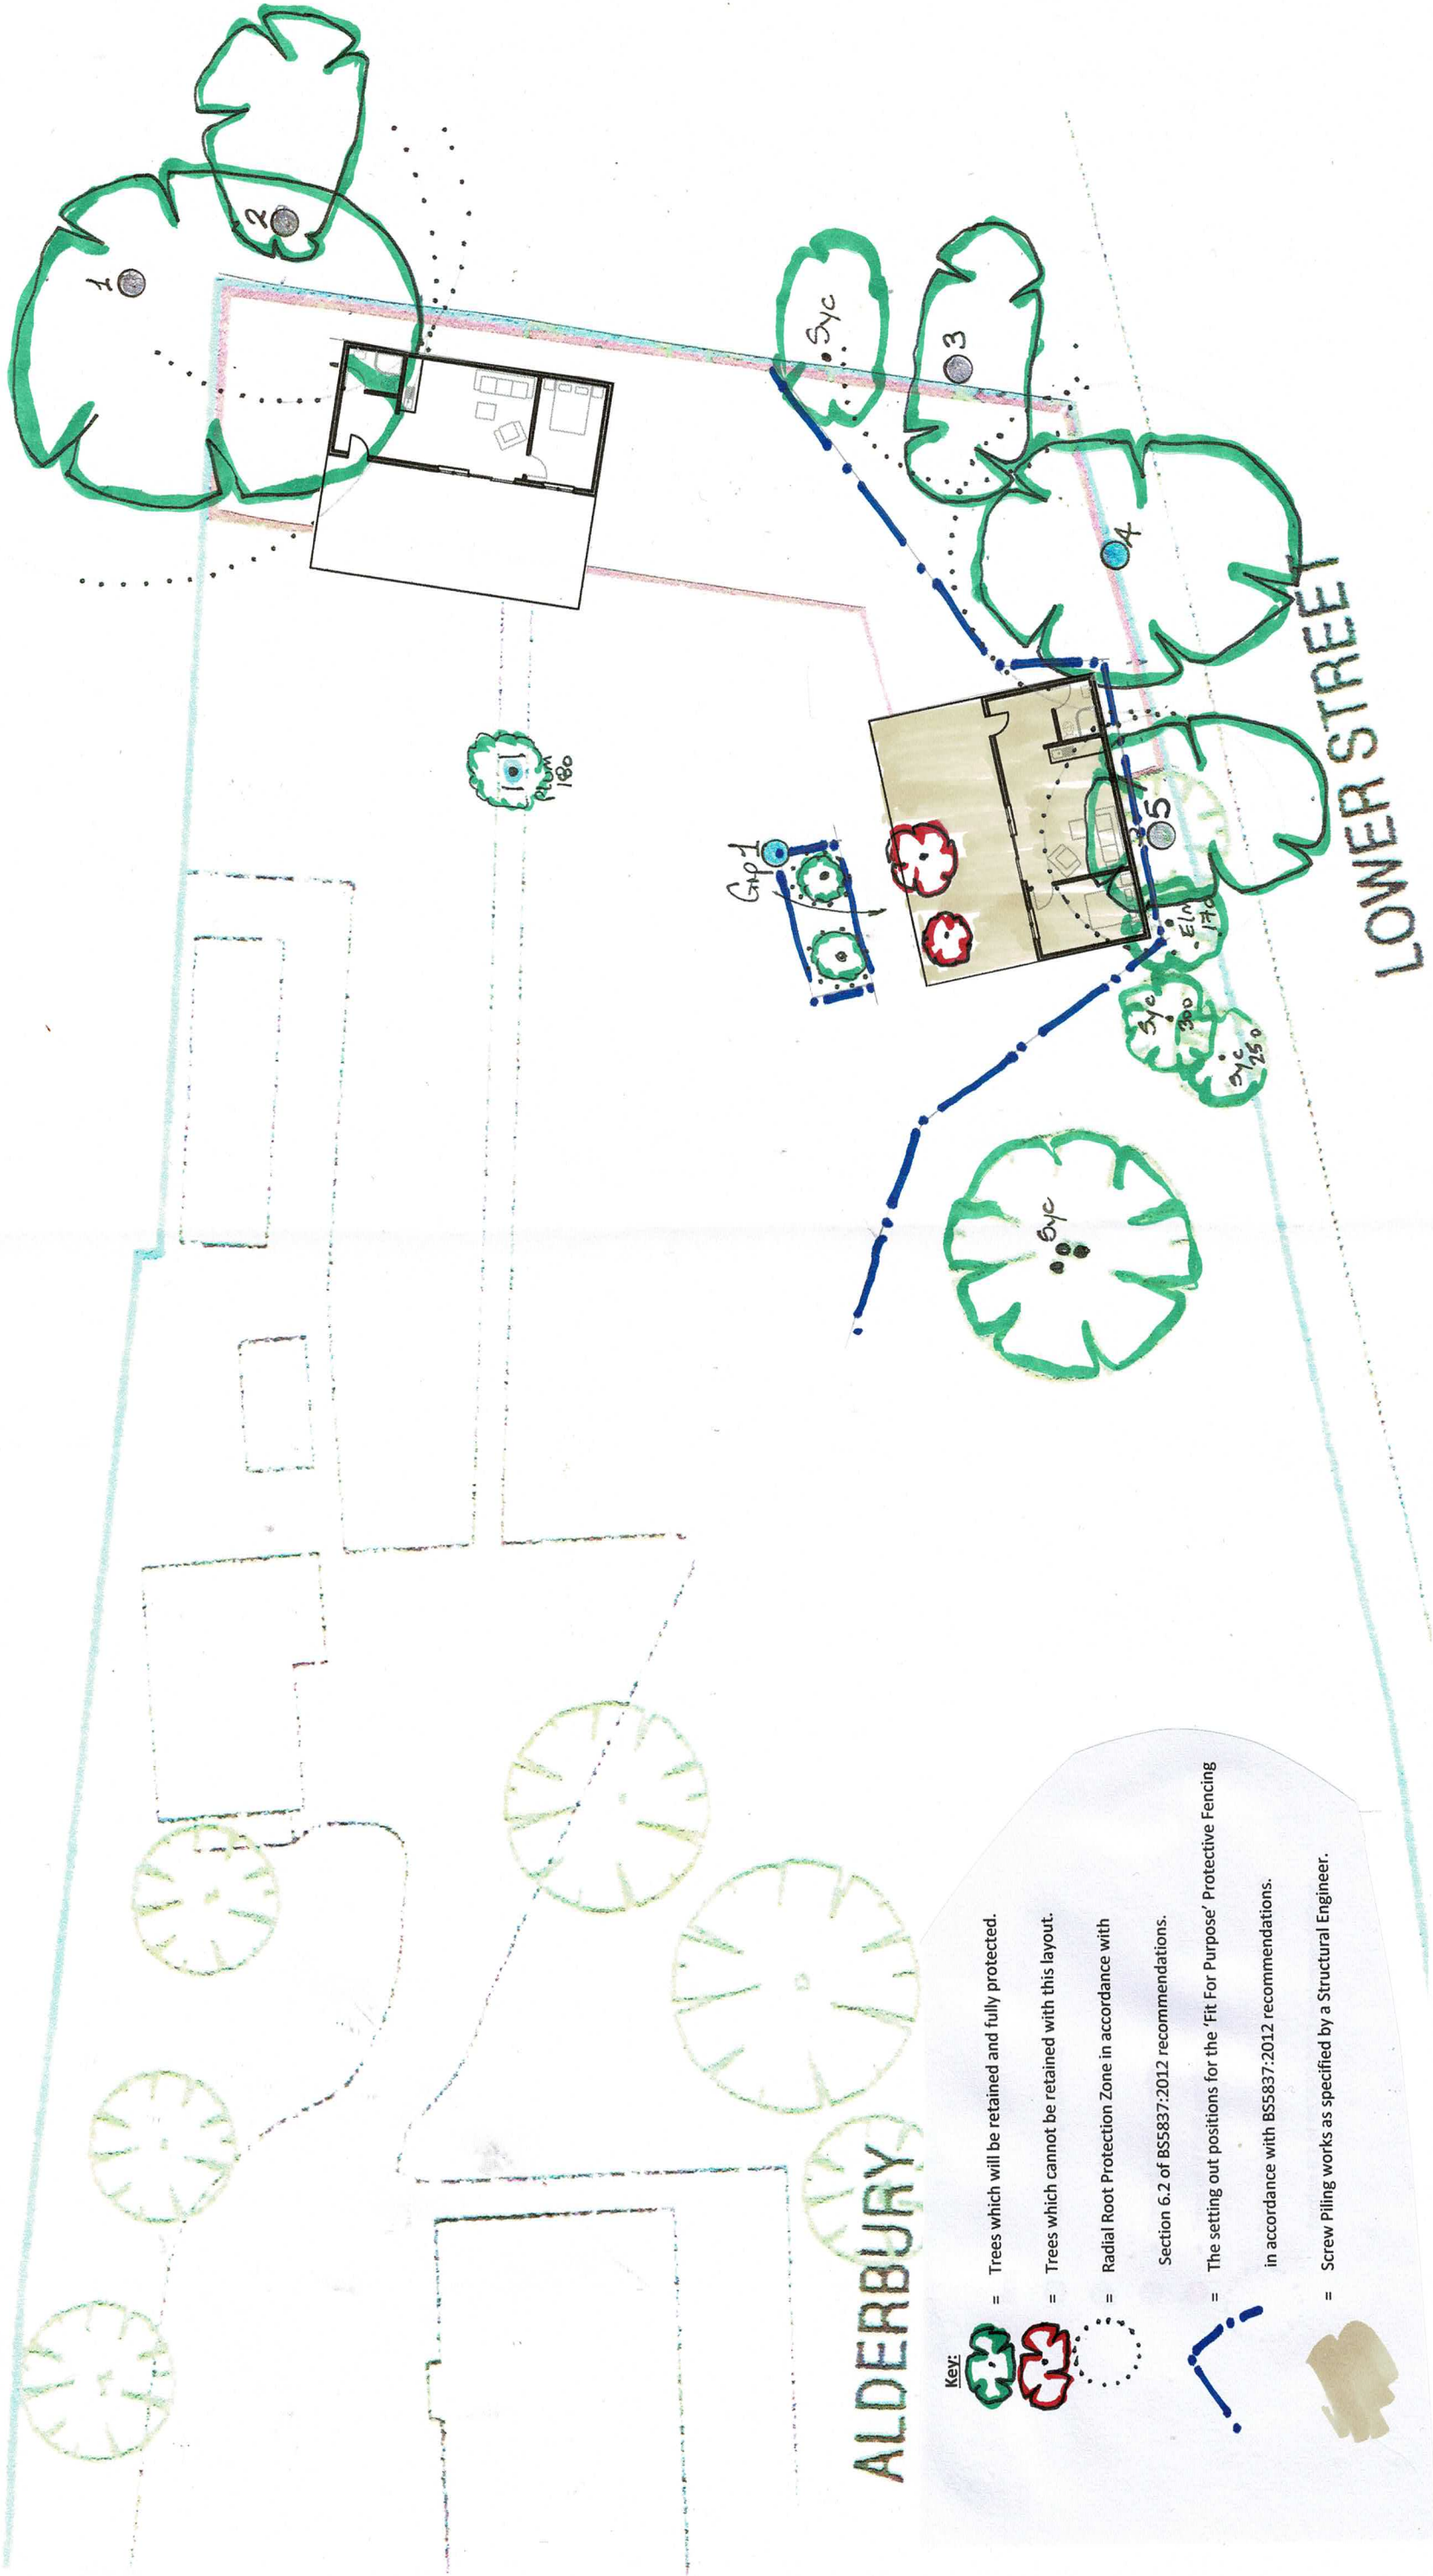

Key:

= Trees which will be retained and fully protected.

= Trees which cannot be retained with this layout.

= Radial Root Protection Zone in accordance with

Section 6.2 of BS5837:2012 recommendations.

= The setting out positions for the 'Fit For Purpose' Protective Fencing in accordance with BS5837:2012 recommendations.

= Screw Piling works as specified by a Structural Engineer.