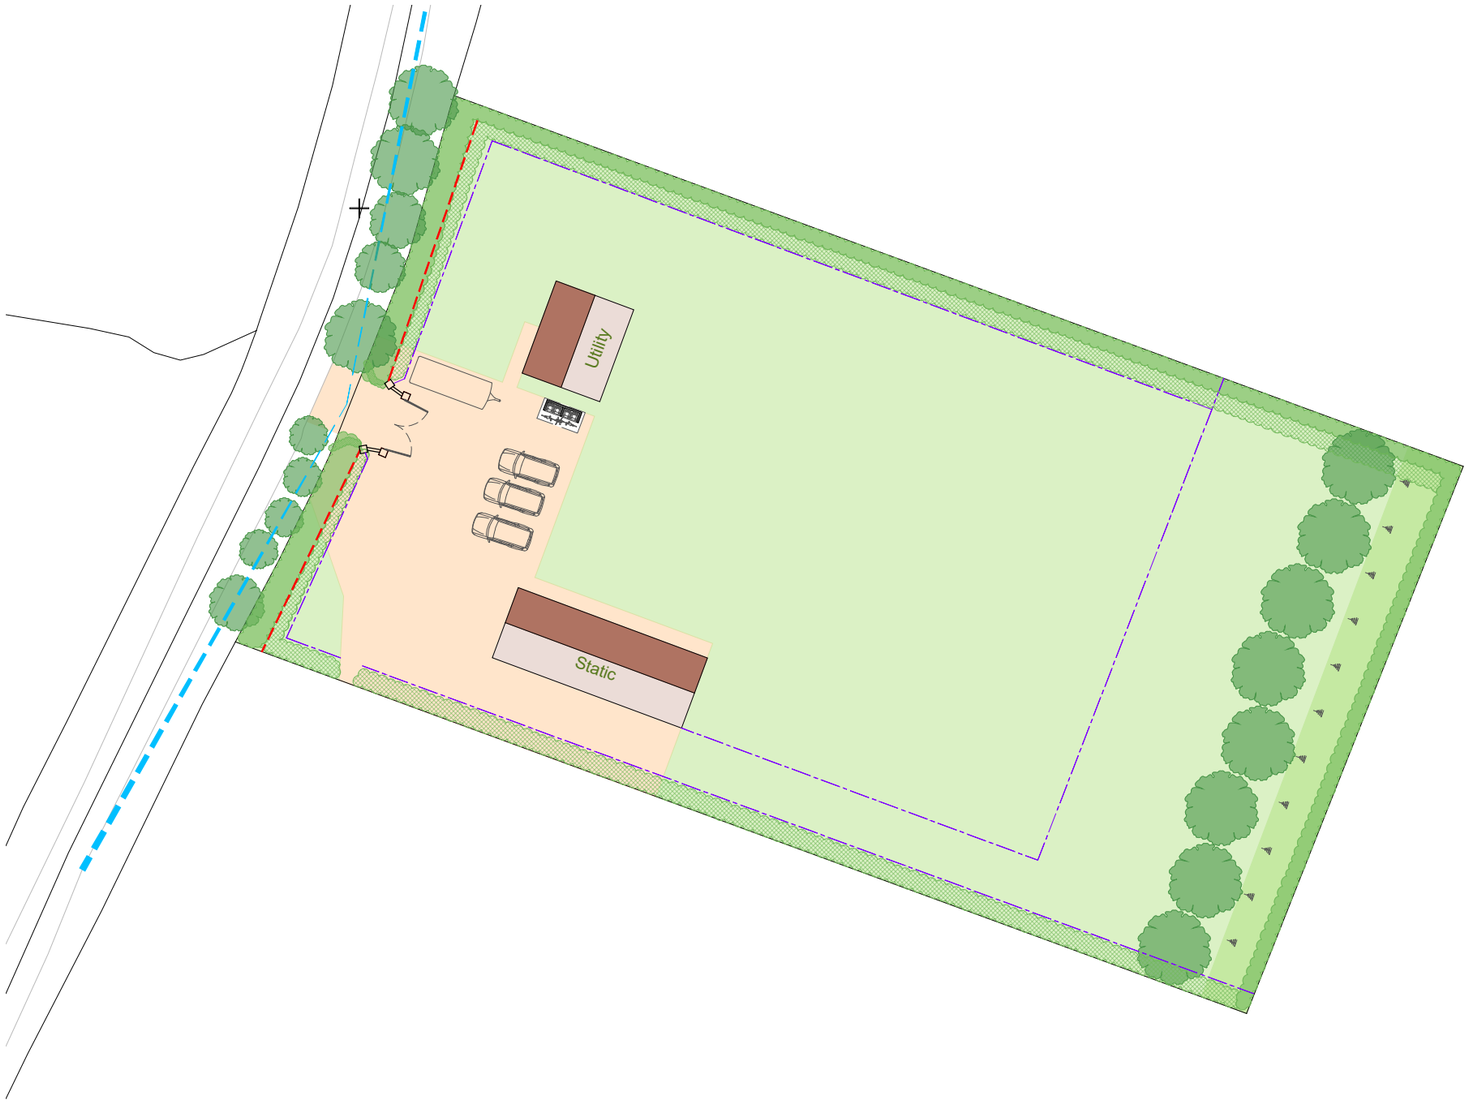



## Block Plan

1:500 | APPROVED

Copyright:
This drawing is the copyright of Promethean Planning Ltd

Planning/Statutory Use:
This drawing may be used by the Local Planning Authority for planning and statutory purposes as permitted by law and is issued for planning purposes only.

Scale & Dimensions:
Drawn to the stated scale at the original sheet size. If reproduced at any other size, the scale may be incorrect. Figured dimensions take precedence. Not for construction, fabrication or setting out. All dimensions and site conditions to be checked on site before works commence.

CDM 2015:
This drawing contains only information appropriate to its planning status. Promethean accepts only duties expressly agreed in writing. Where no Principal Designer is appointed, client duties apply in accordance with CDM 2015

PROMETHEAN PLANNING

Suite 114
26 The Hornet
Chichester
West Sussex
PO19 7BB

tel: 01243 201 102
email: enquiries@prometheanplanning.co.uk
web: www.prometheanplanning.co.uk

Address

Greenacres Farm, West Chiltington Lane, Billingshurst, West Sussex, RH14 9DR

| | |
|---|---|
| Job No. | 2511GR |
| Submission | Planning |
| Scale @ A3 | 1:500 |
| Drawing No. | 2511GR_001 |
| Drawn By | MD |
| Checked By | BK |
| Drawn On | 03.11.2026 |
| Issued On | 04.11.2026 |
| Phase | Approved |
| Drawing | Block Plan |
| Revision No. | |

N

Indicative: 0°

1m @ 1:
50
100
200
500
1250