YMCA car park detail

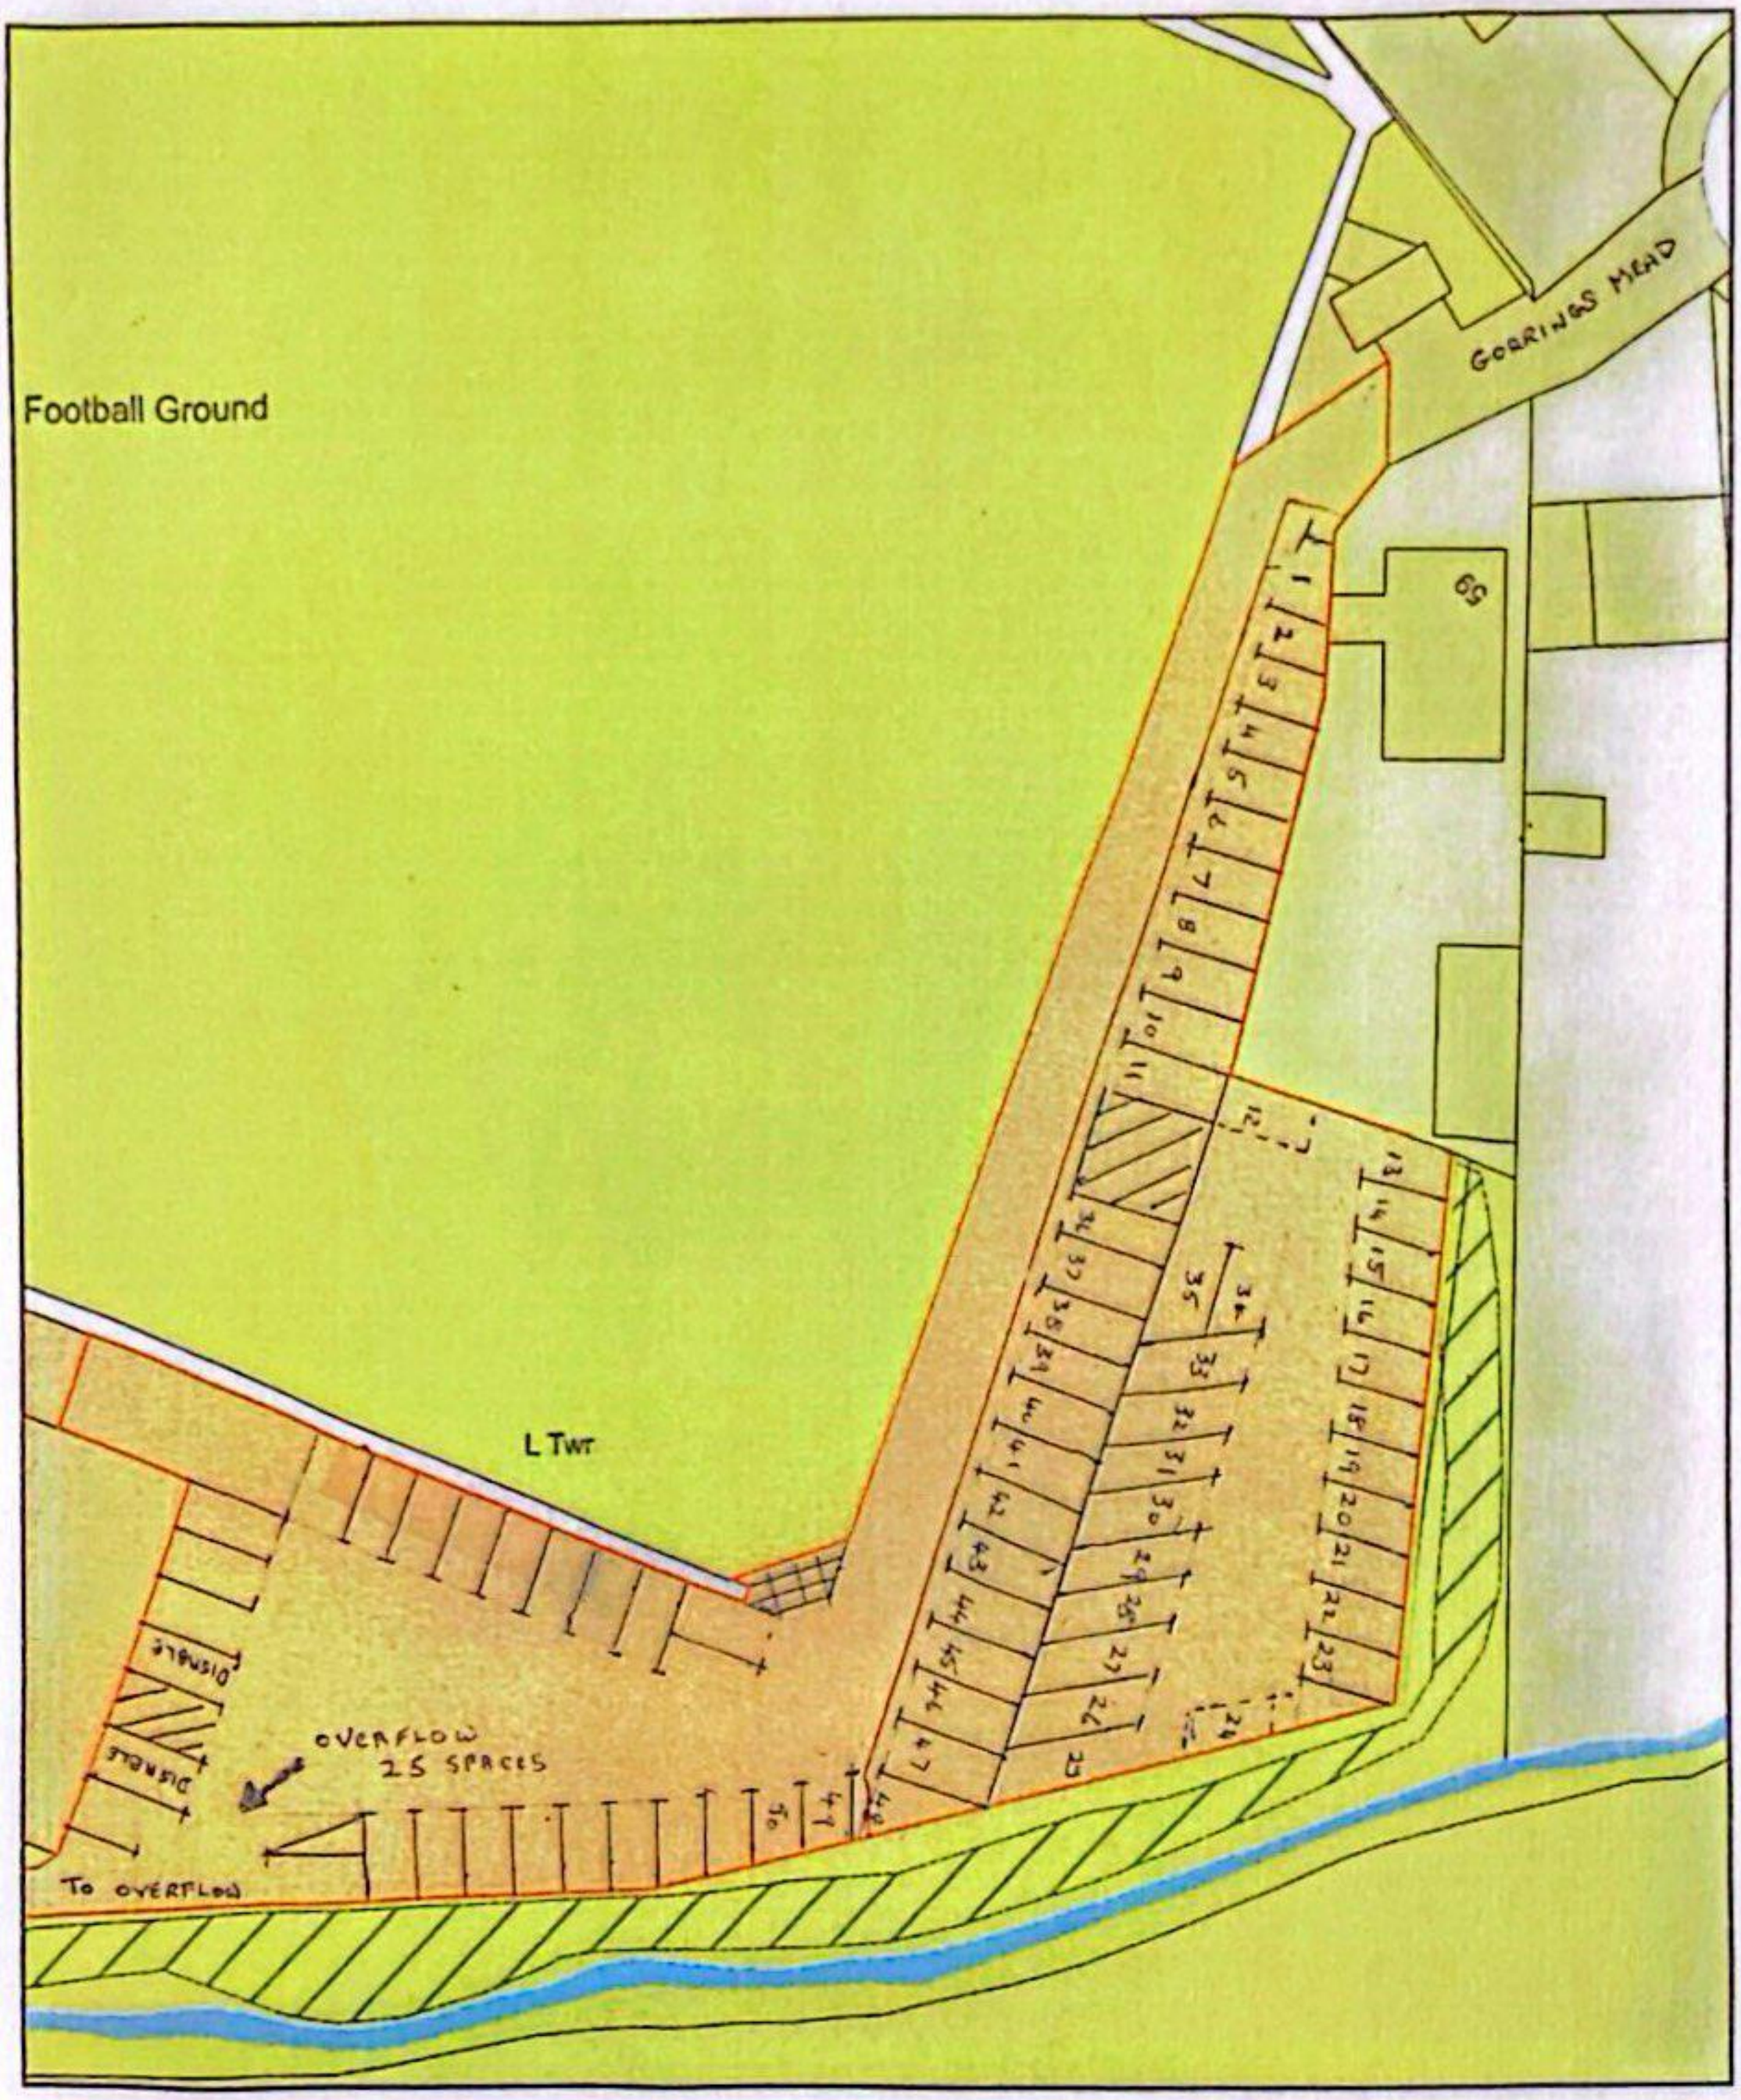

0 20
Metres

N

ReQuestaPlan

Plan Produced for: Mr Alan Maguire

Date Produced: 19 Jan 2024

Plan Reference Number: TQRQM24019122102340 A

Scale: 1:500 @ A4

© Crown copyright and database rights 2023 OS 100042766