Printing Notes - This document is A4 Size
To print this document accurately to the intended scale, ensure that print settings are set to 'Actual Size' or 'No scaling'. **Do not print 'Fit to page'**
Drawings not for construction.

A4 page

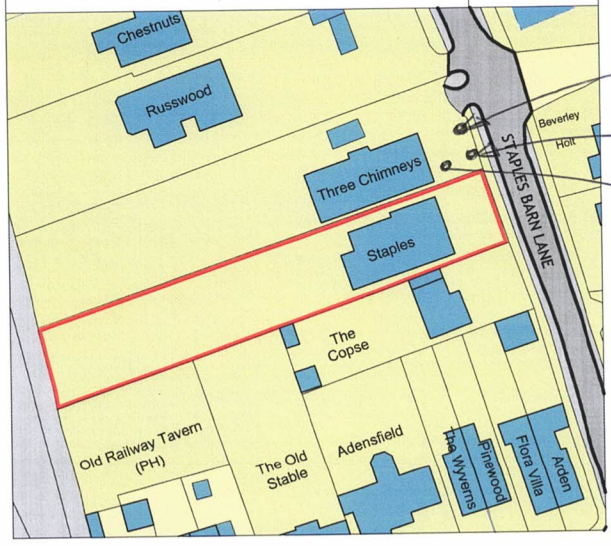

+LP Location Map 1:1250

Scale in Metres 1:1250

0 10 20 30 40 50

N

PLATFORM 3
SURVEY - DESIGN - VISUALISE
www.platform3.design studio@platform3.design

address: Staples
Staples Barn Lane
Henfield BN5 9PR

client: Carmichael

project: Proposed works

drawing title: Location Map

date: May 2024

drg. no: 24-P05-01

scale: as shown@A4

revision:

© PLATFORM 3 Design