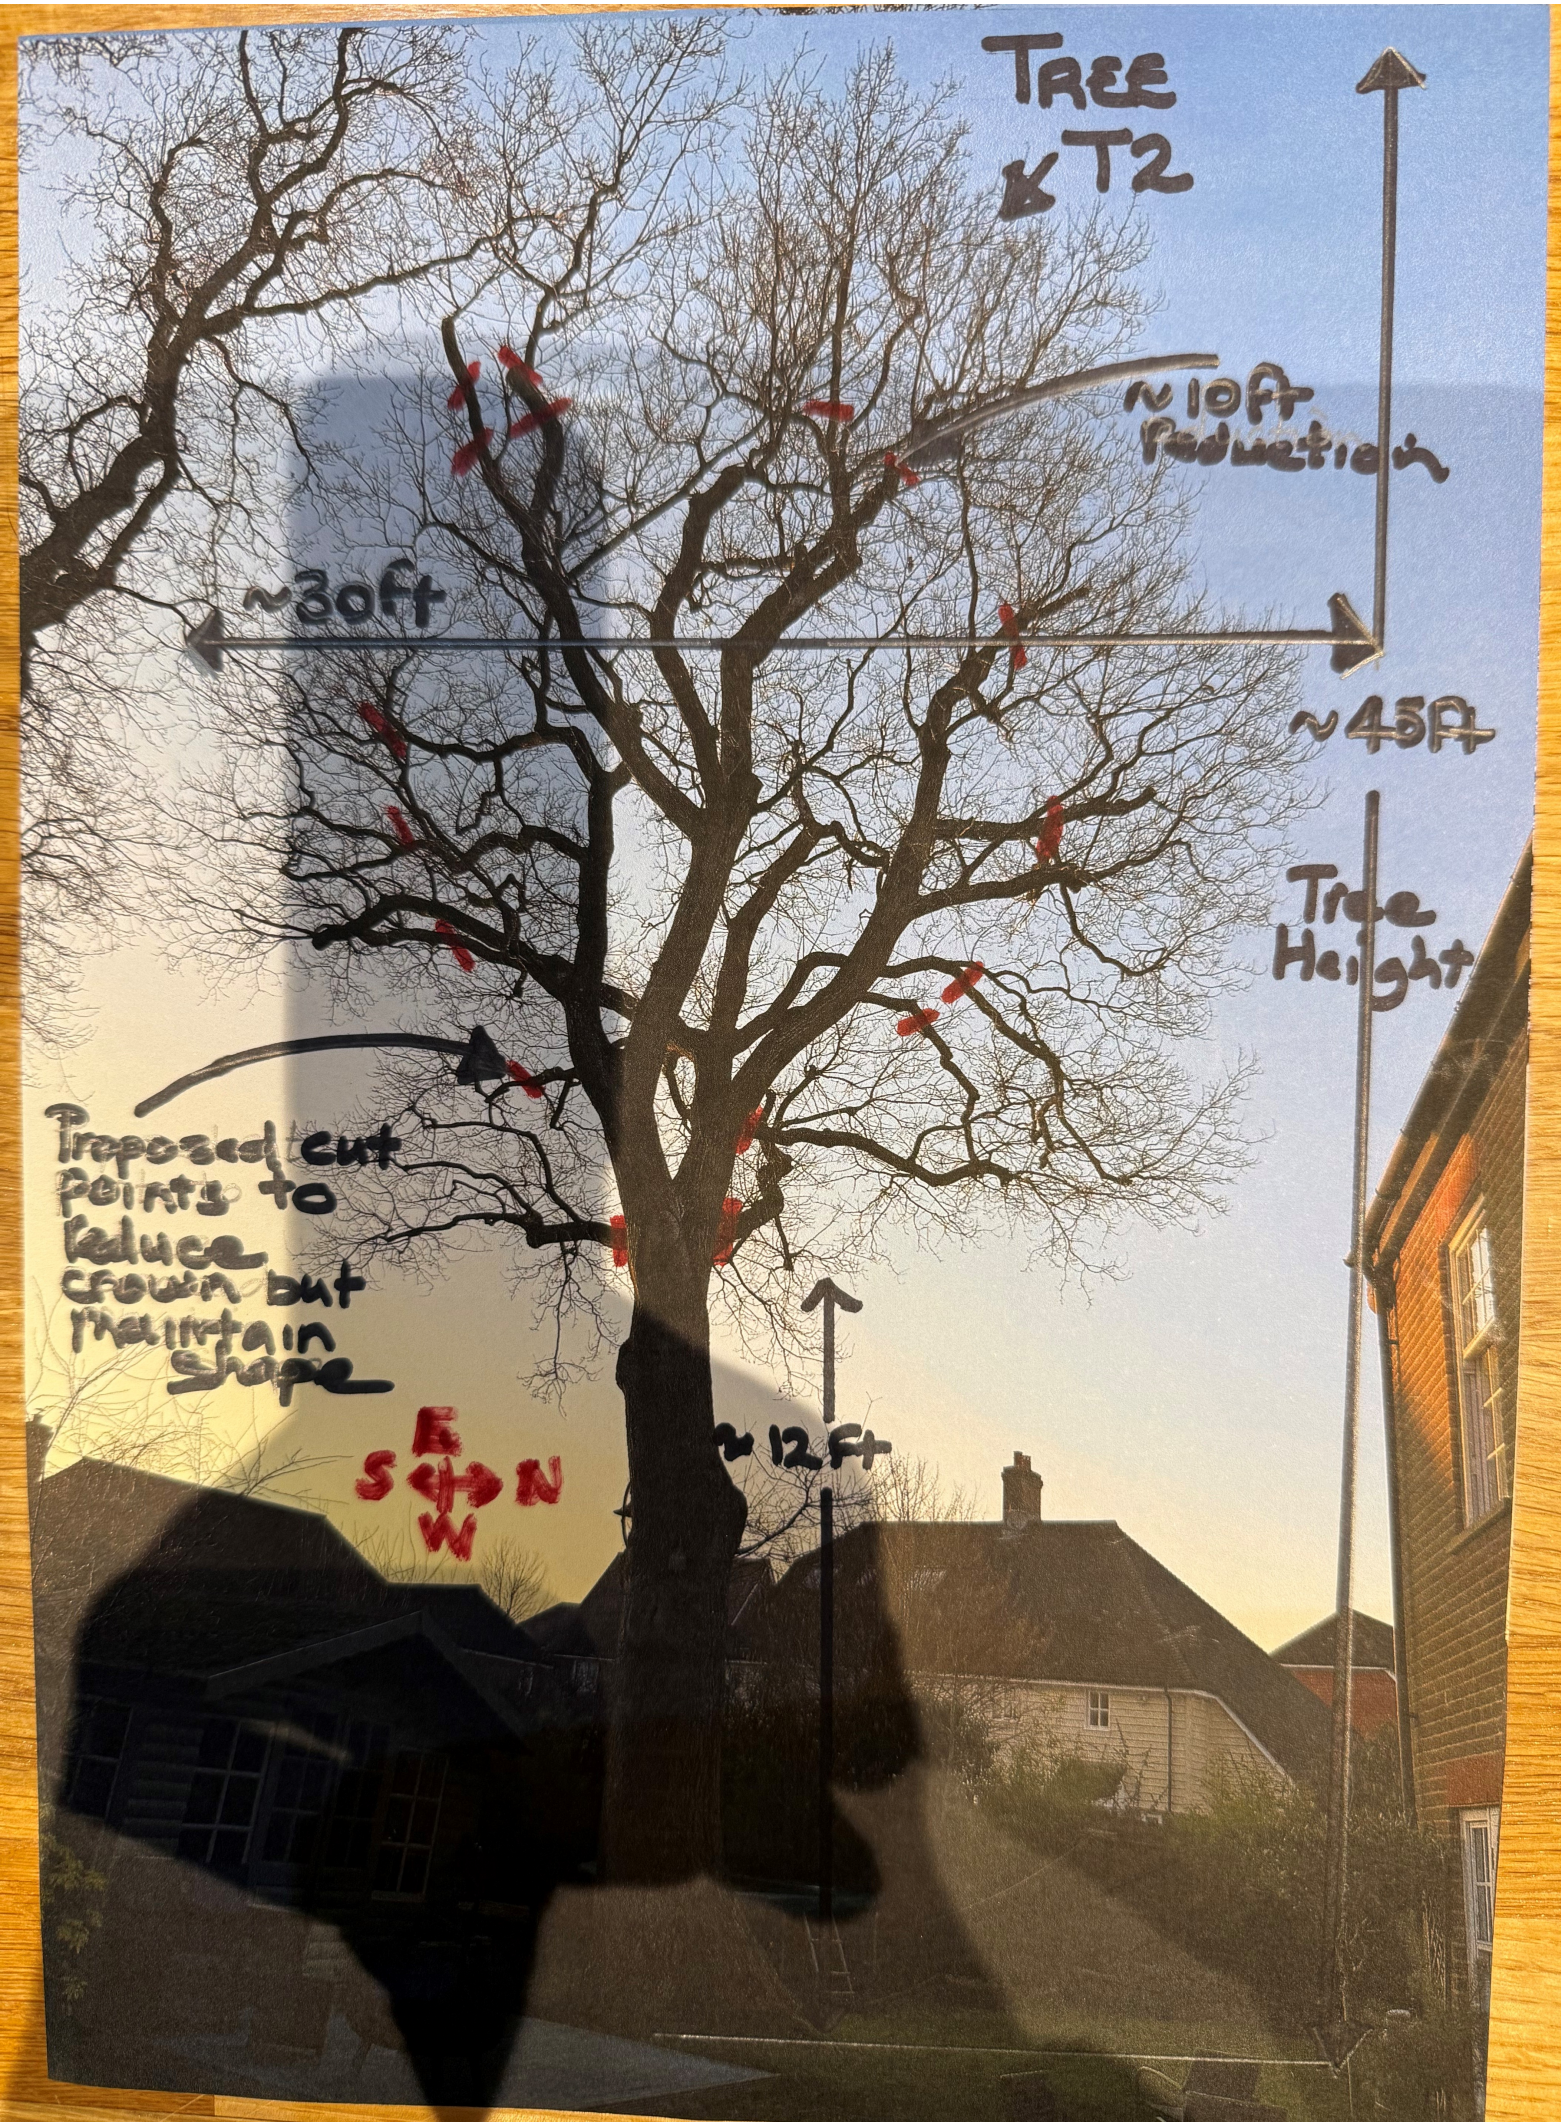

Tree
T2
~10ft
Reduction
~30ft
~45ft
Tree
Height
Proposed cut
points to
reduce
crown but
maintain
shape
E
S
N
W
~12ft