


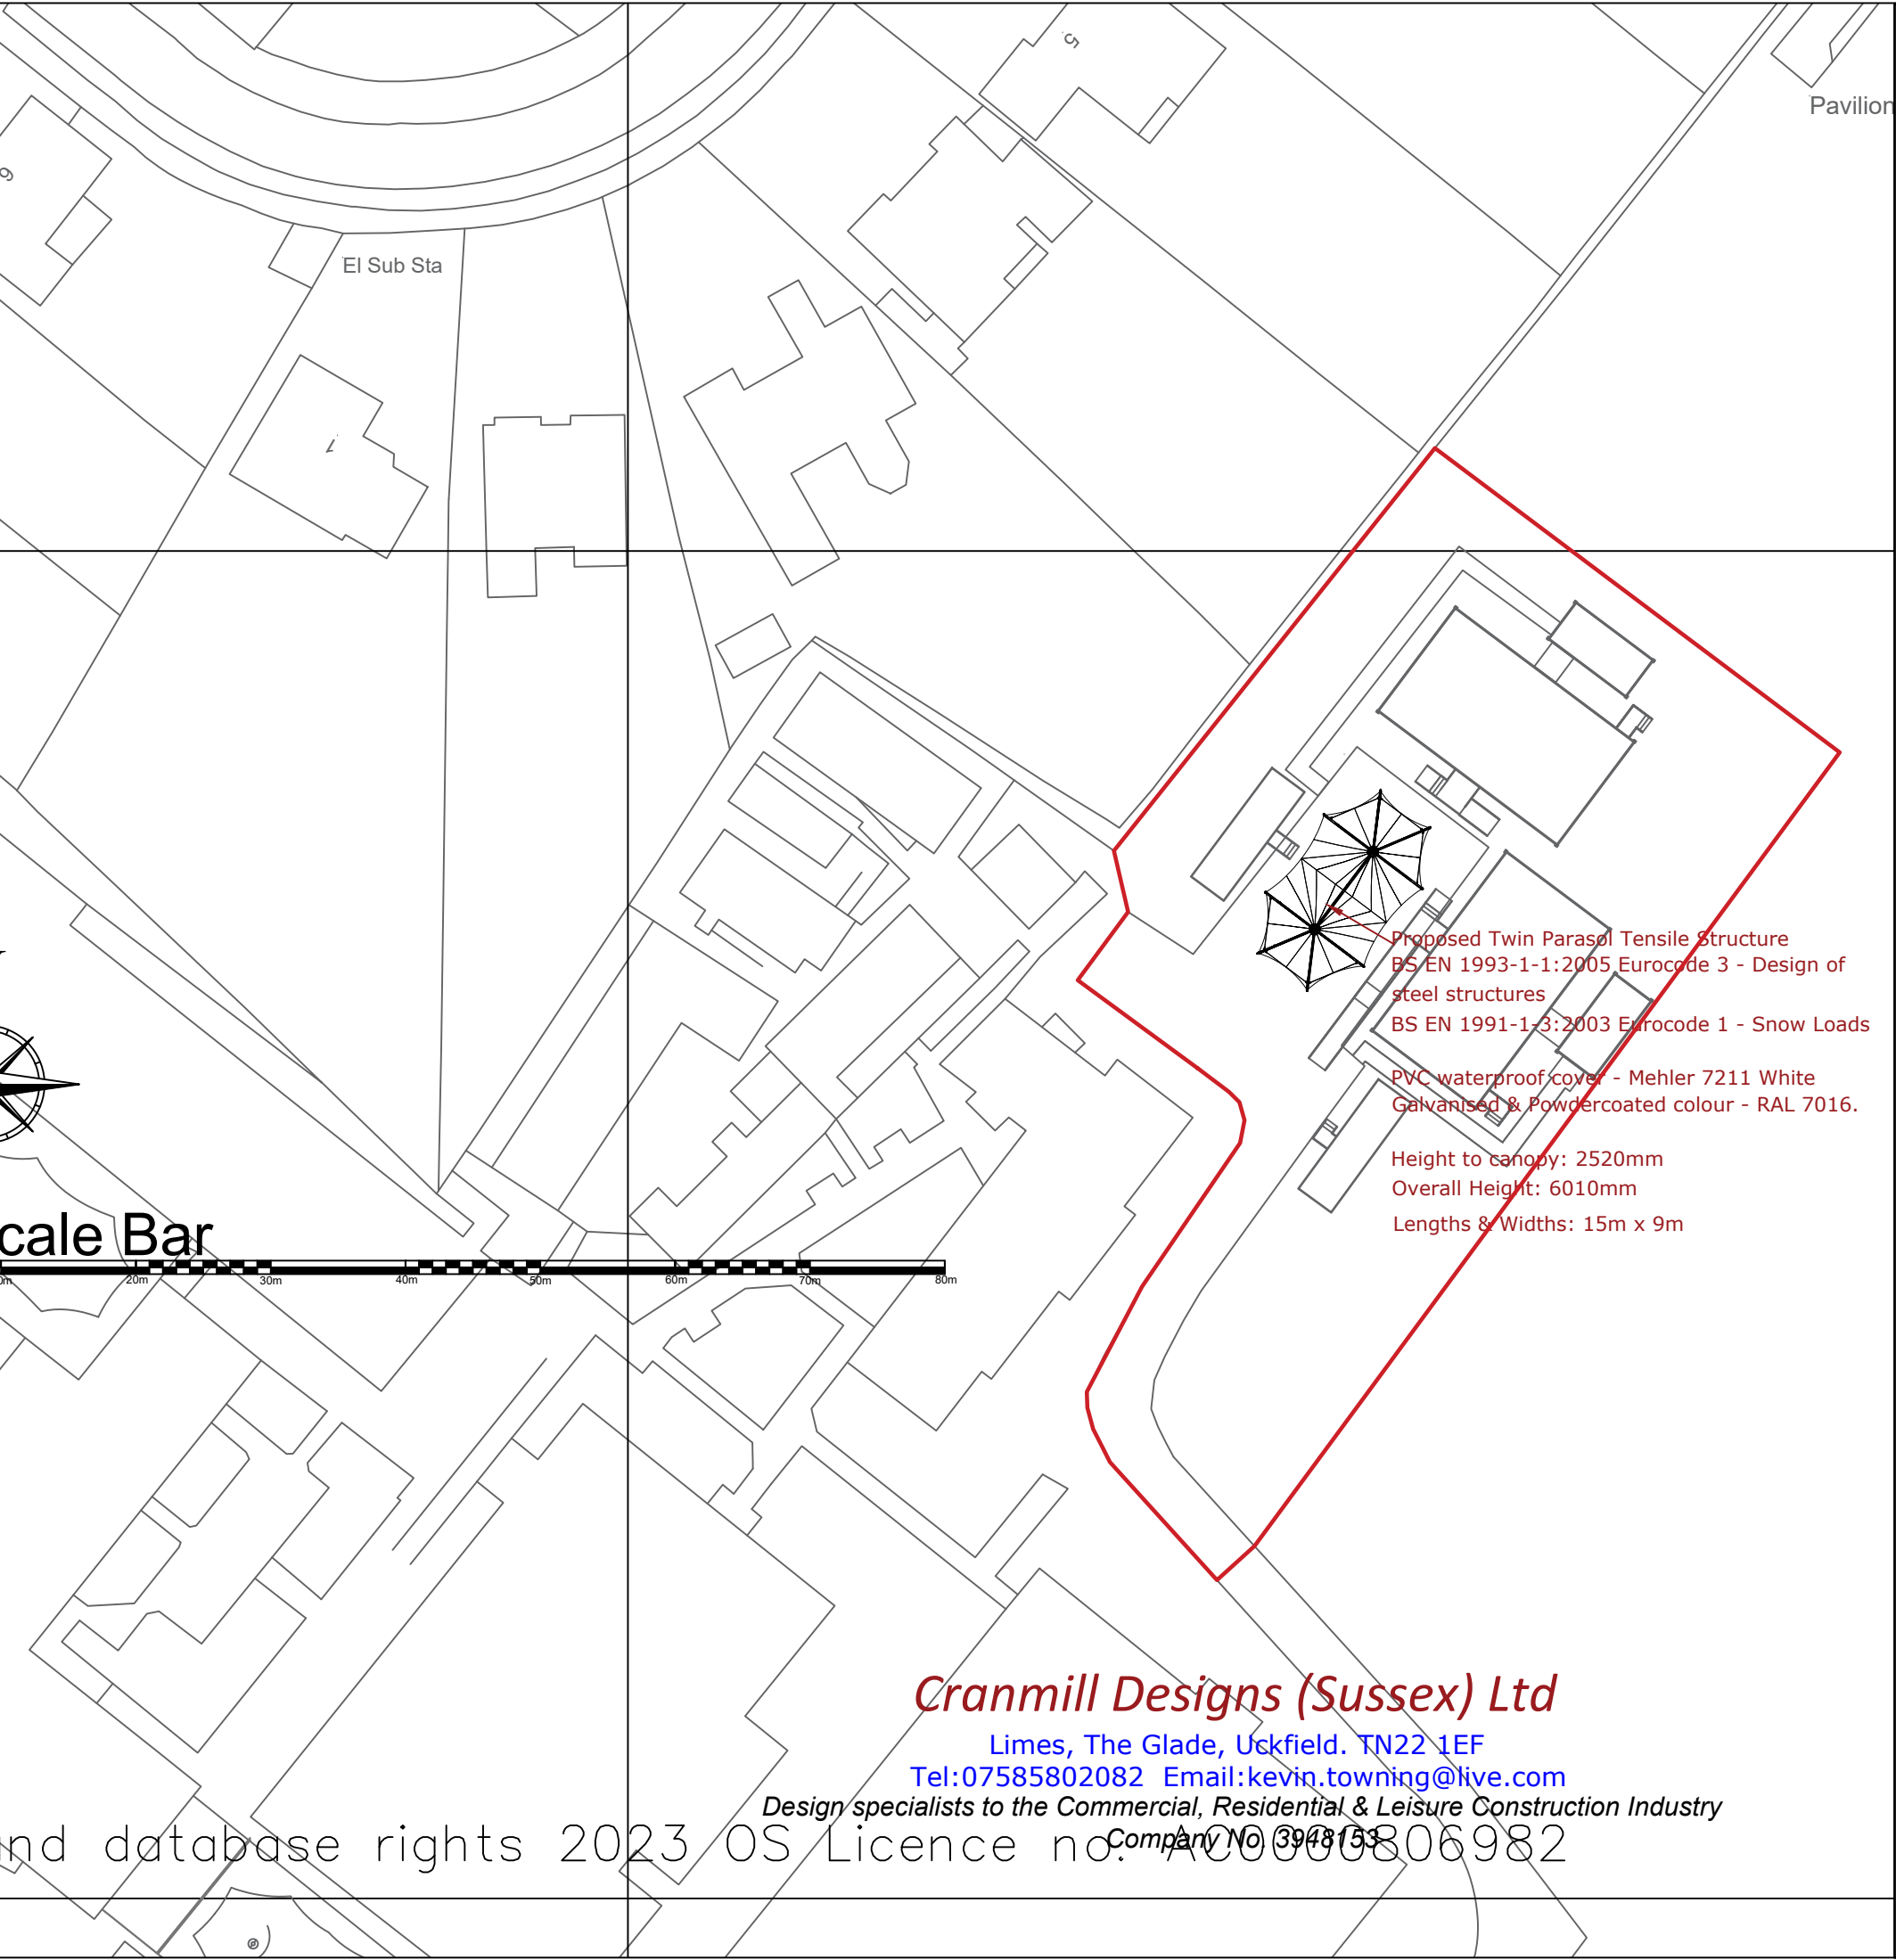

Cranmill Designs (Sussex) Ltd

Limes, The Glade, Uckfield. TN22 1EF
Tel:07585802082 Email:kevin.towning@live.com

Design specialists to the Commercial, Residential & Leisure Construction Industry

and database rights 2023 OS Licence no: AC0000806982