

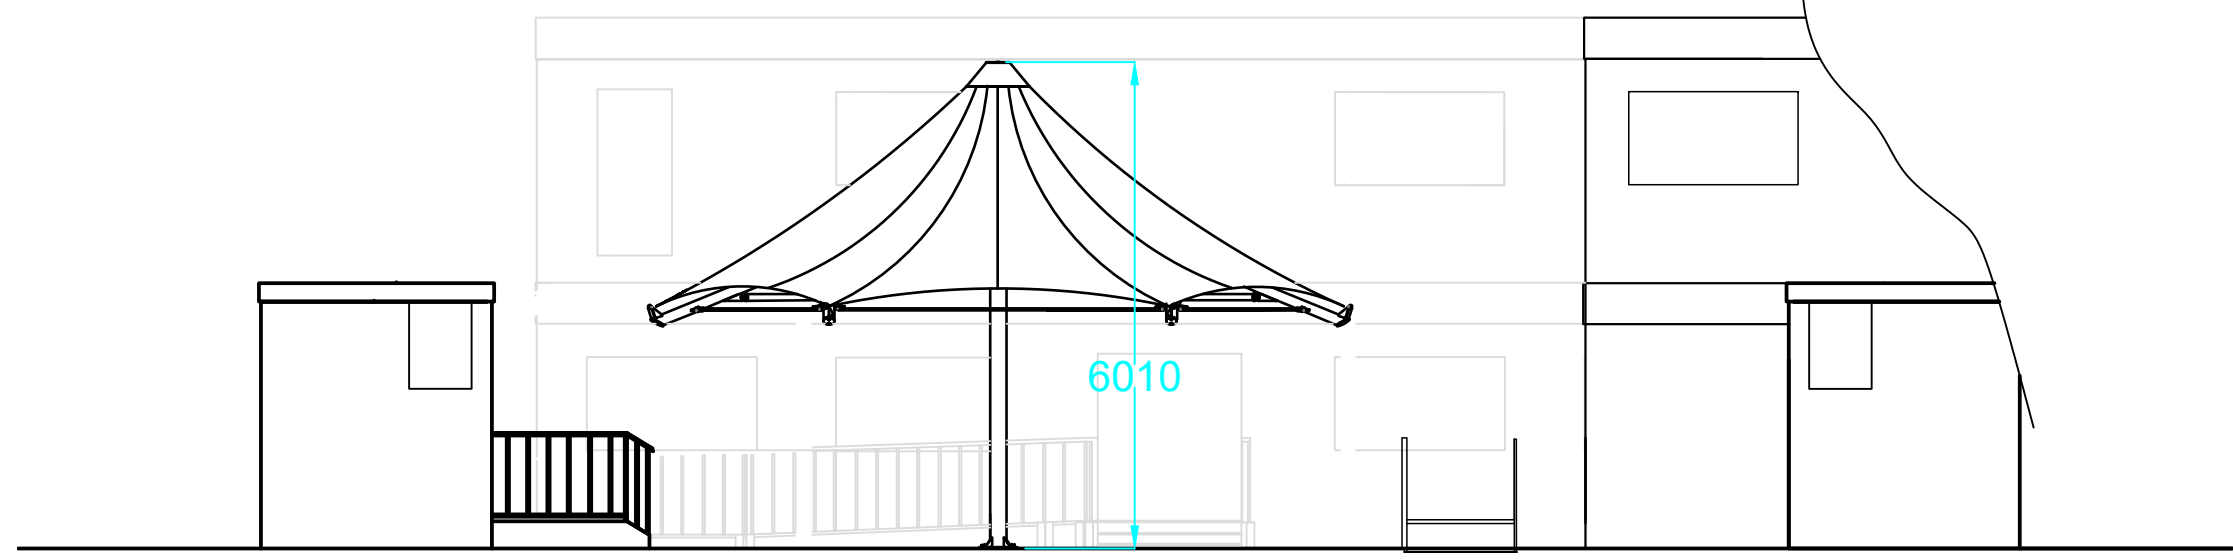


Do not scale from this drawing except for planning purposes.
Contractor to take and check all dimensions on site before work commences.
Discrepancies to be reported to Cranmill Designs (Sussex) Ltd.
Subcontractor to verify all dimensions on site before making a shop drawing
or commencing manufacture.
This drawing is copyright and must not be reproduced without permission.

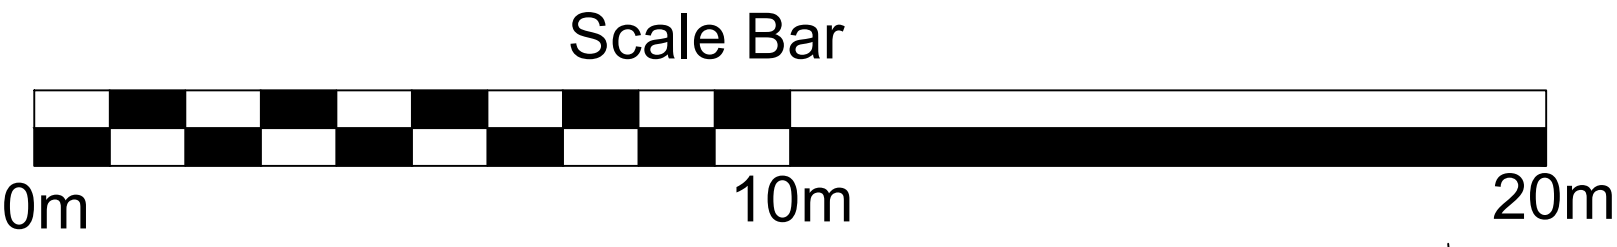



PROPOSED ELEVATION "A"

1:100


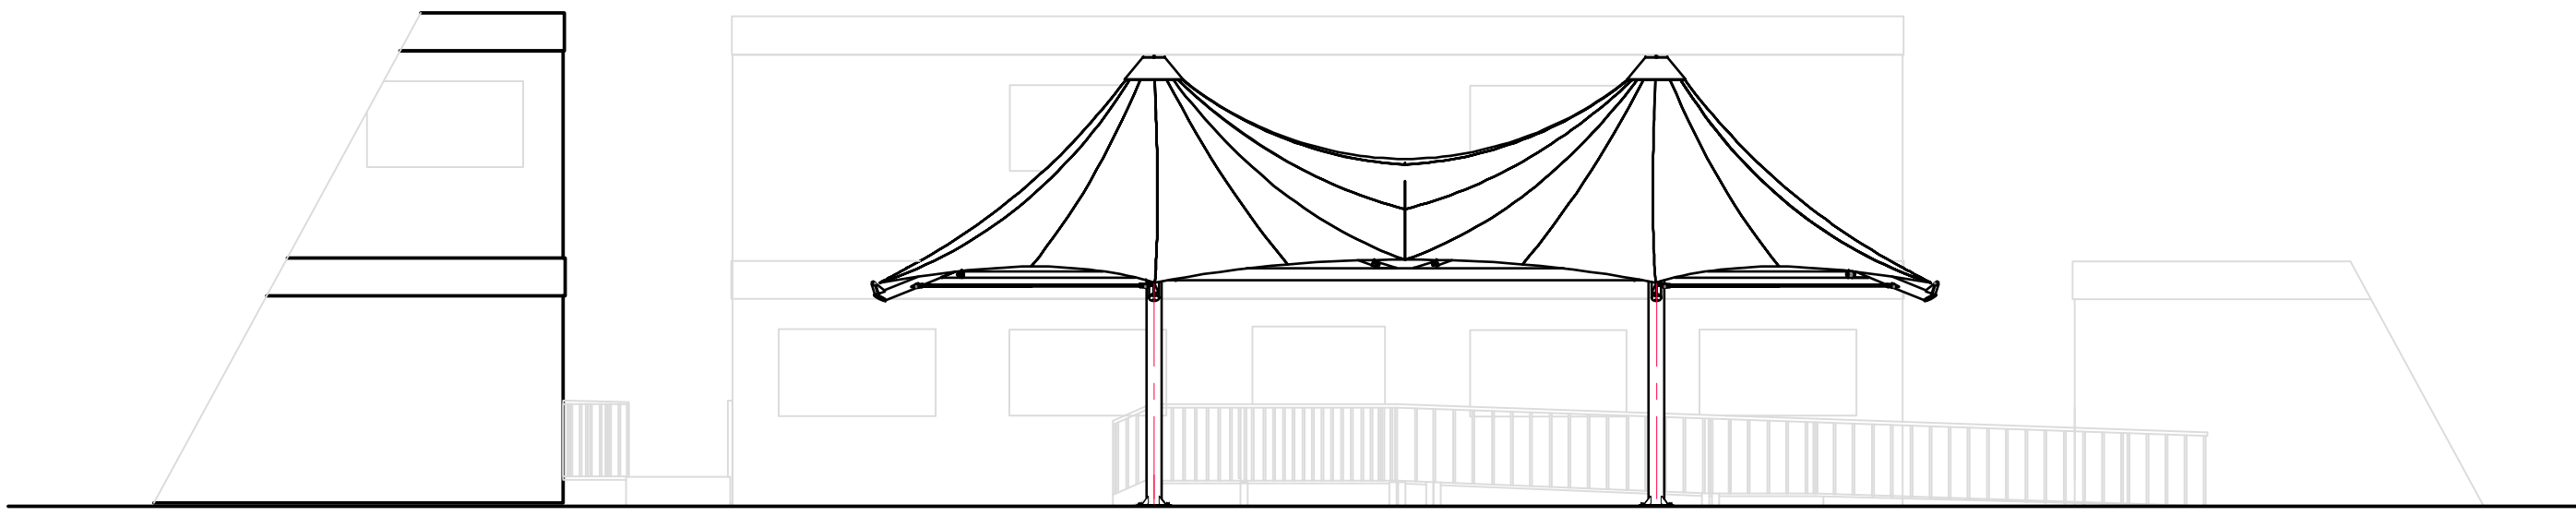


PROPOSED ELEVATION "B"

1:100

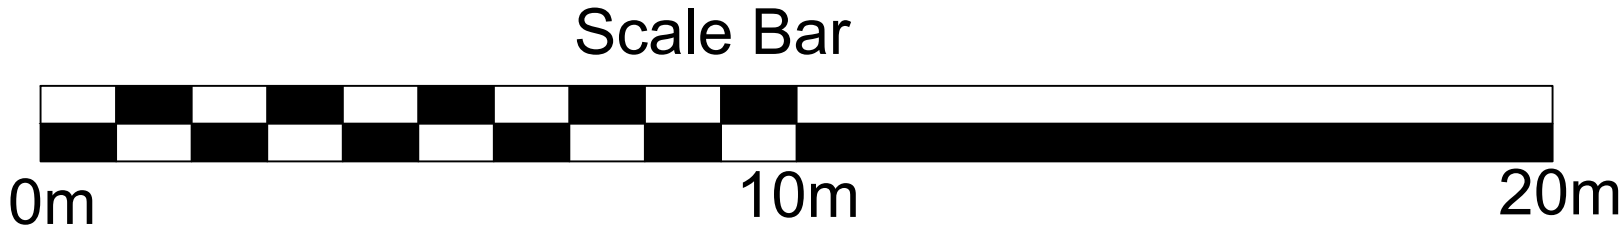
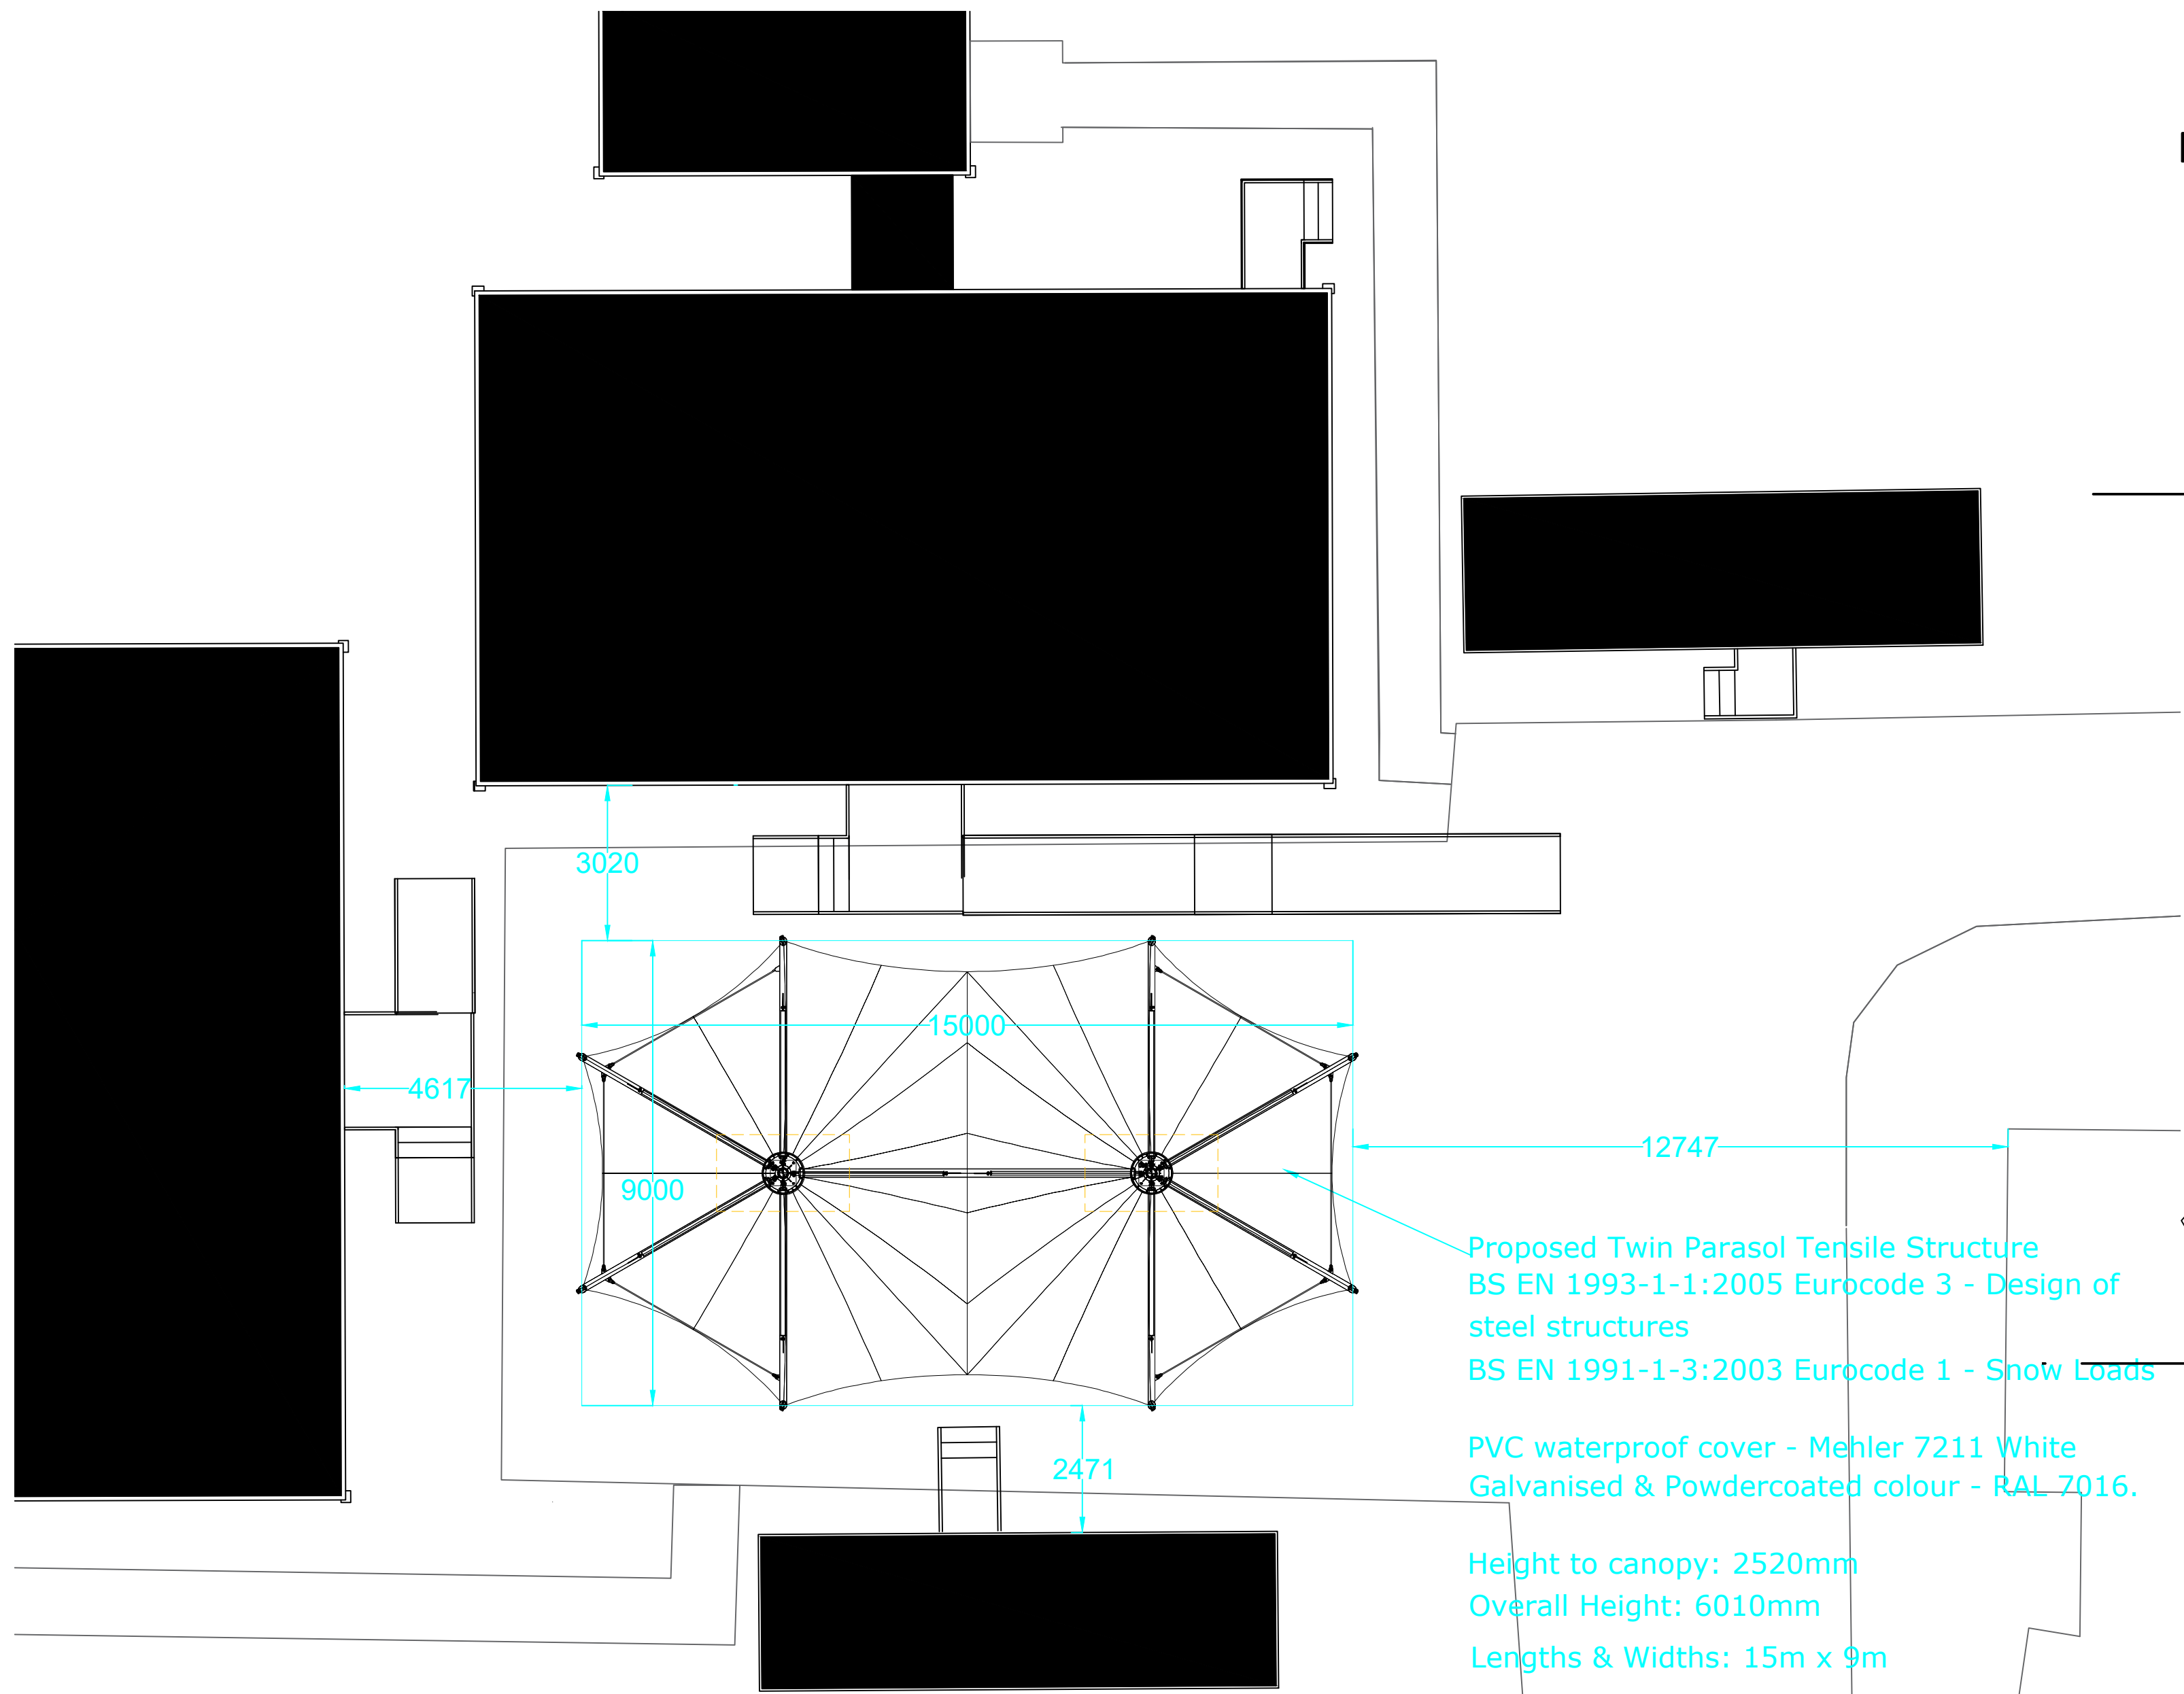


PROPOSED GROUND FLOOR
LEVEL 1:100

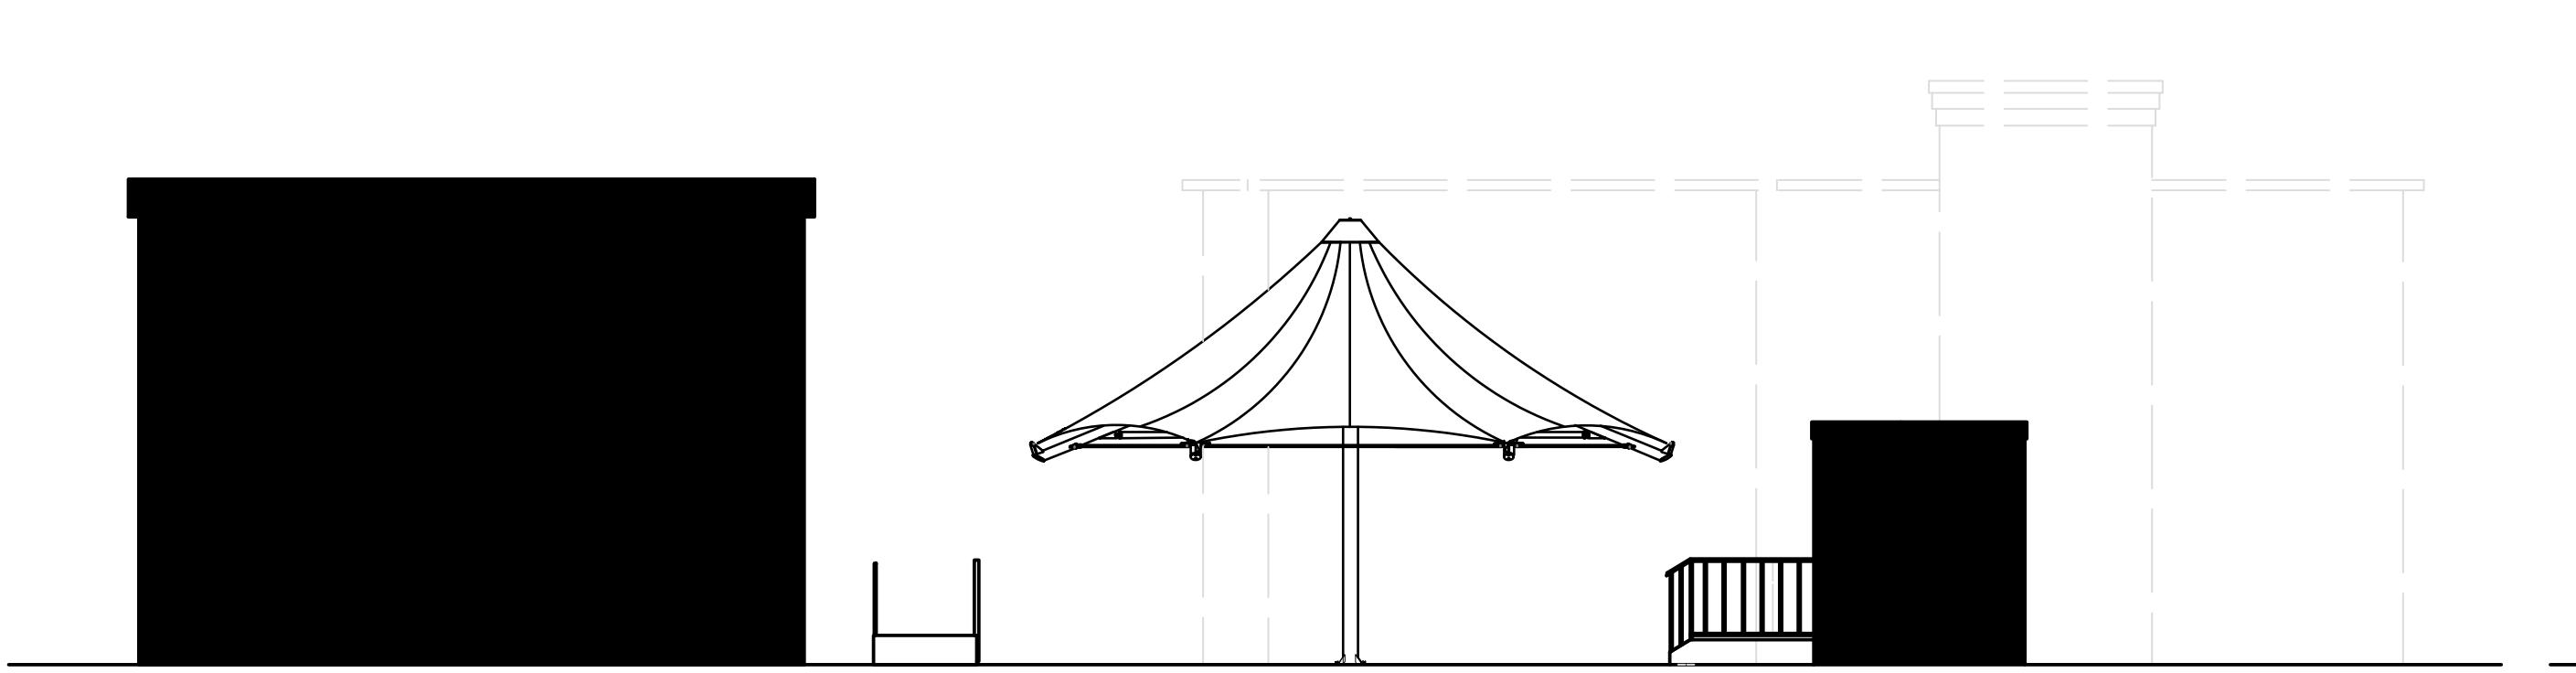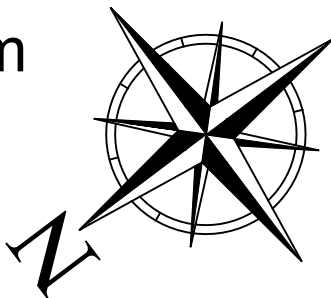

PROPOSED ELEVATION "C"

1:100

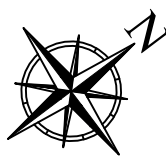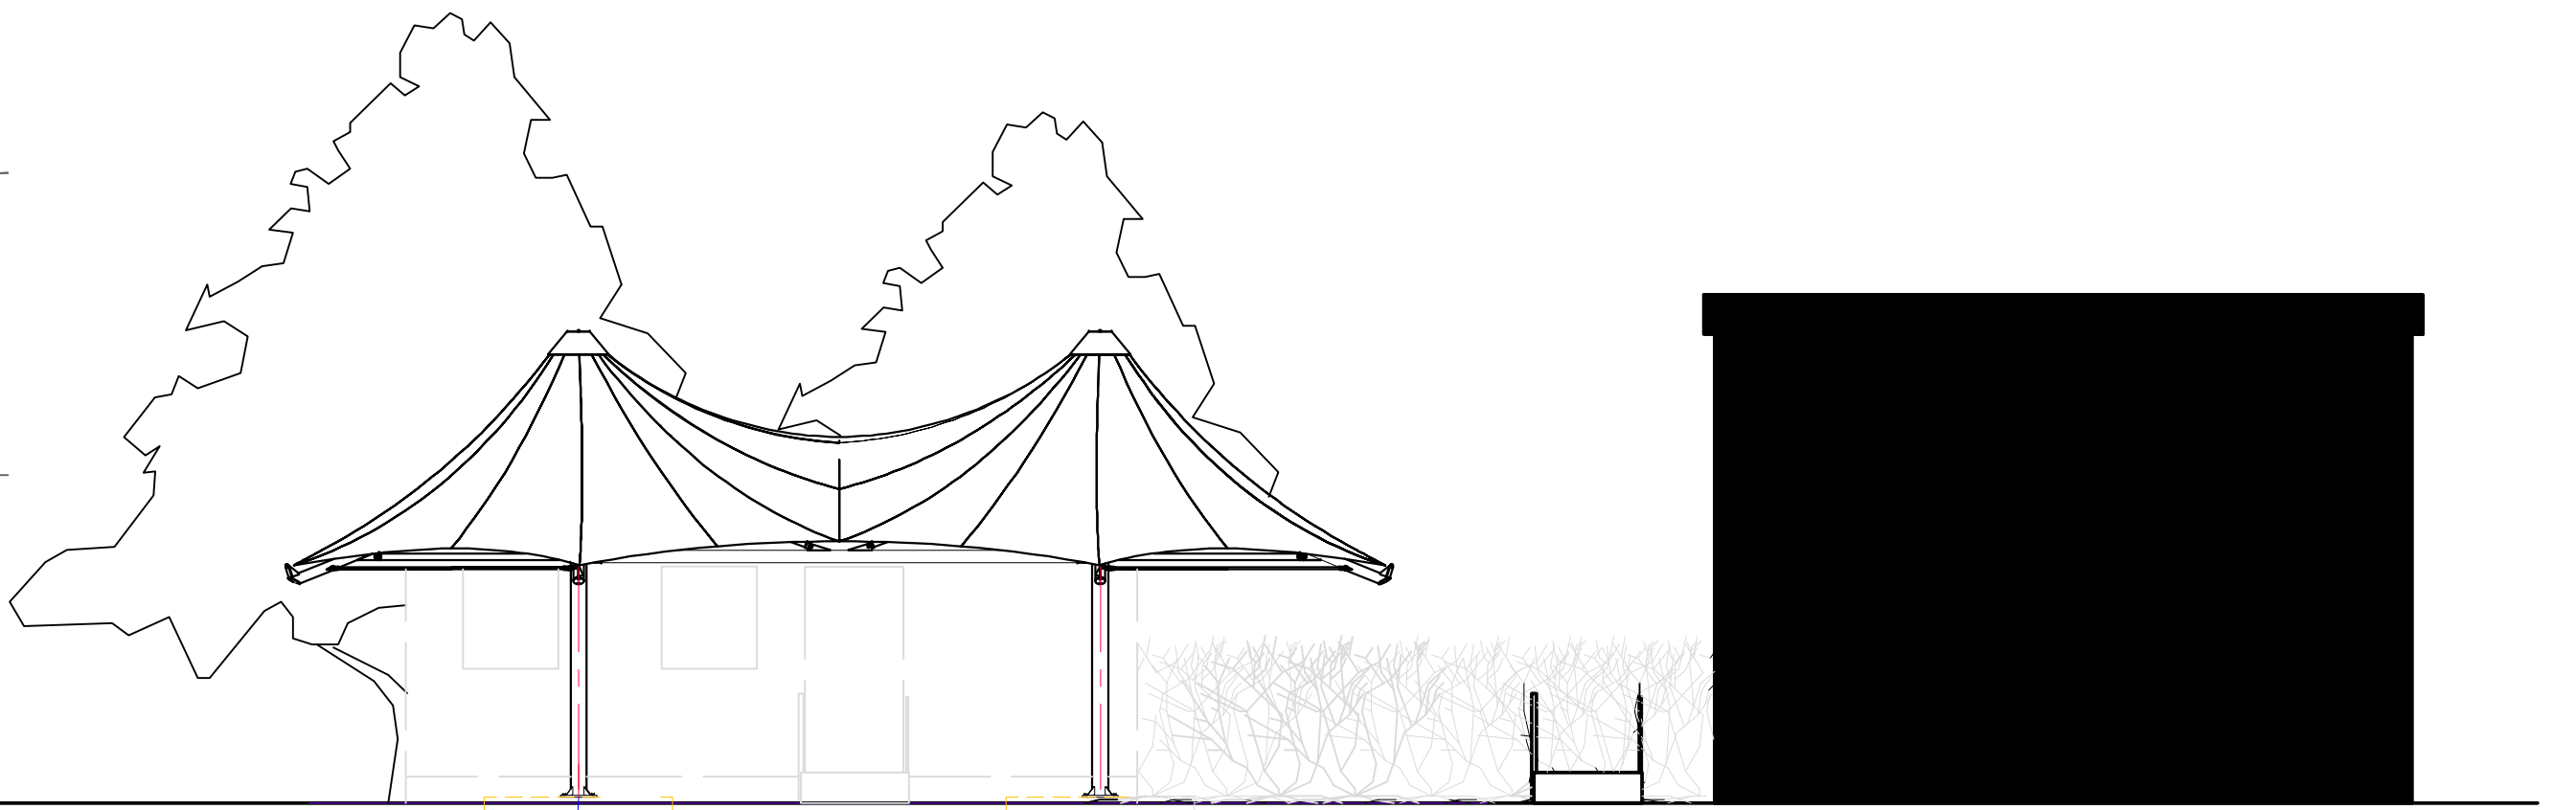

PROPOSED ELEVATION "D"

1:100

Proposed Twin Parasol Tensile Structure
BS EN 1993-1-1:2005 Eurocode 3 - Design of
steel structures
BS EN 1991-1-3:2003 Eurocode 1 - Snow Loads

PVC waterproof cover - Mehler 7211 White
Galvanised & Powdercoated colour - RAL 7016.

Height to canopy: 2520mm
Overall Height: 6010mm
Lengths & Widths: 15m x 9m

Cranmill Designs (Sussex) Ltd

Limes, The Glade, Uckfield. TN22 1EF

Tel:07585802082 Email:kevin.towning@live.com

Design specialists to the Commercial, Residential & Leisure Construction Industry

Company No. 3948153