EXISTING ELEVATIONS

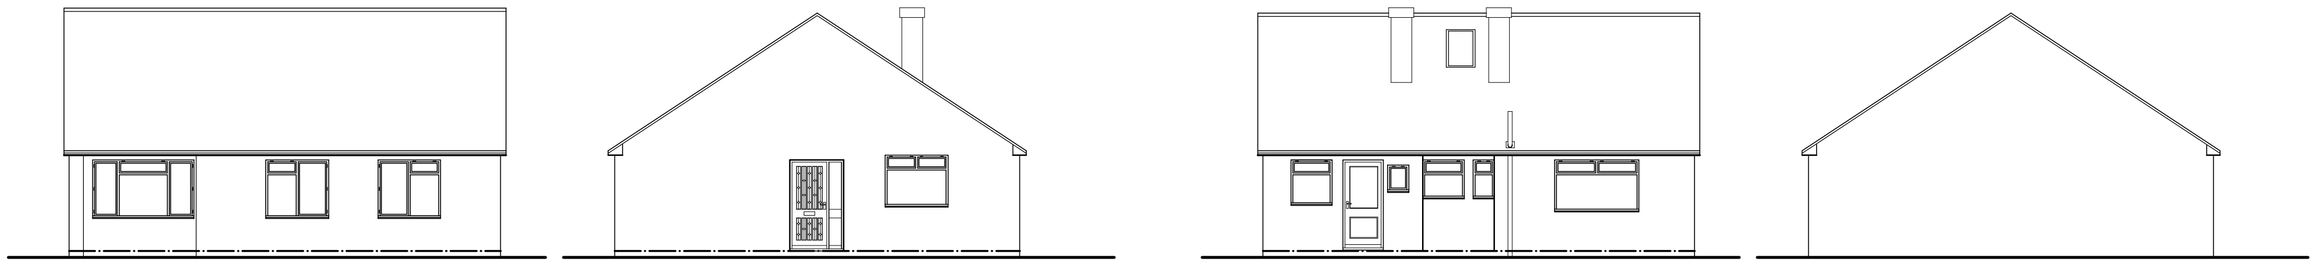

SW ELEVATION

SE ELEVATION

NE ELEVATION

NW ELEVATION



scale 1:100

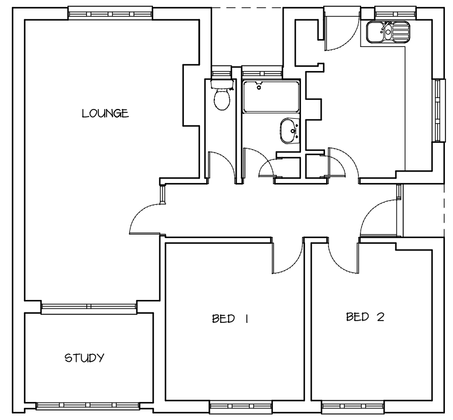

EXISTING GF PLAN

PROPOSED ELEVATIONS

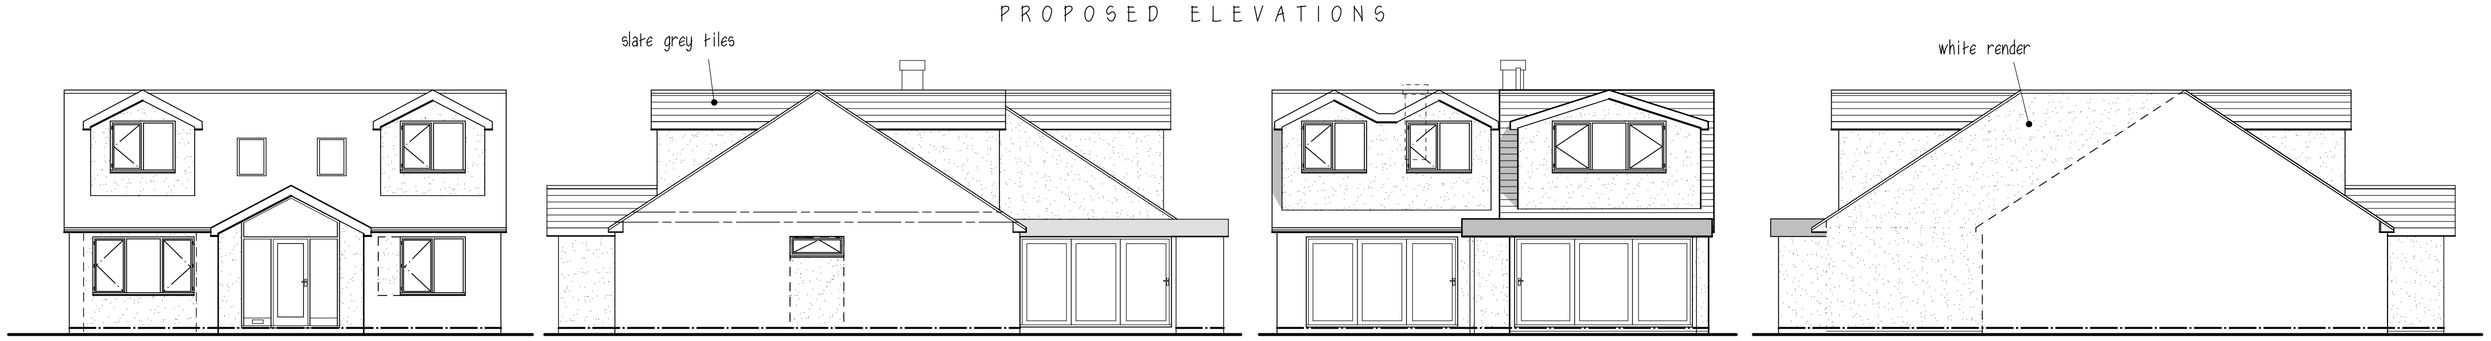

SW ELEVATION

SE ELEVATION

NE ELEVATION

NW ELEVATION



scale 1:50

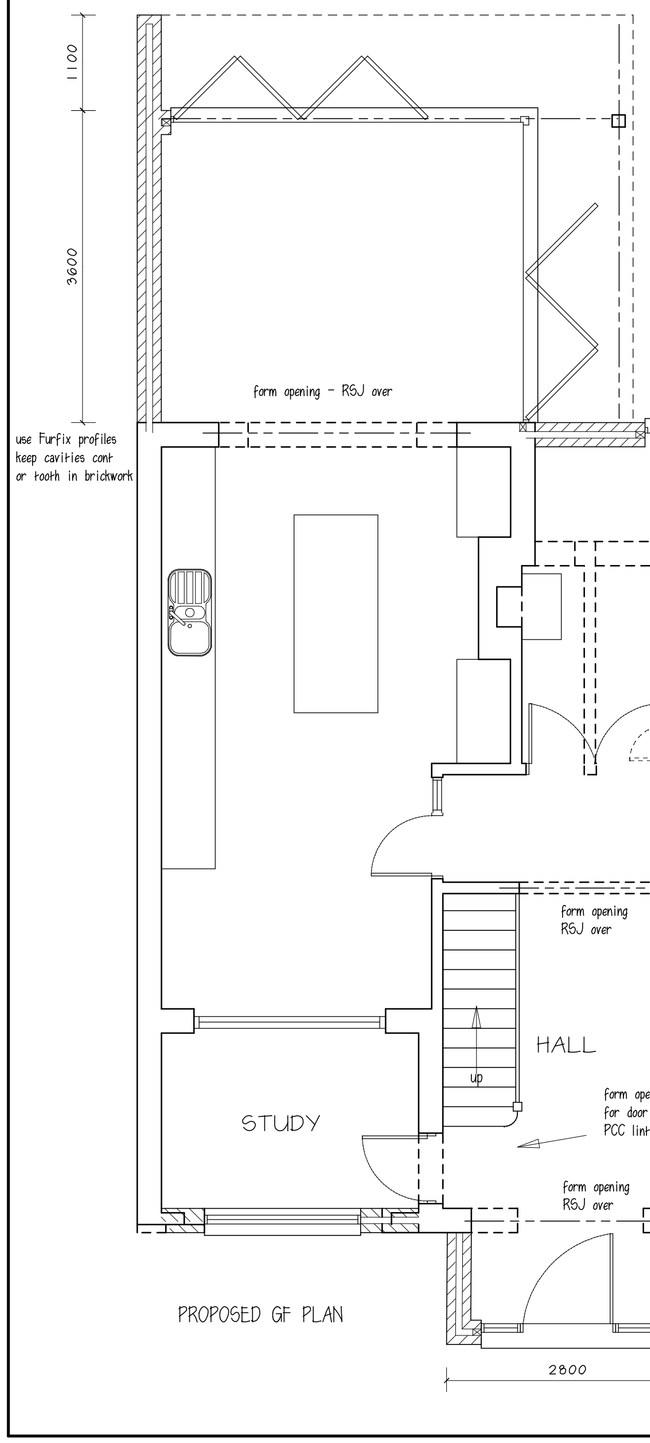

PROPOSED GF PLAN

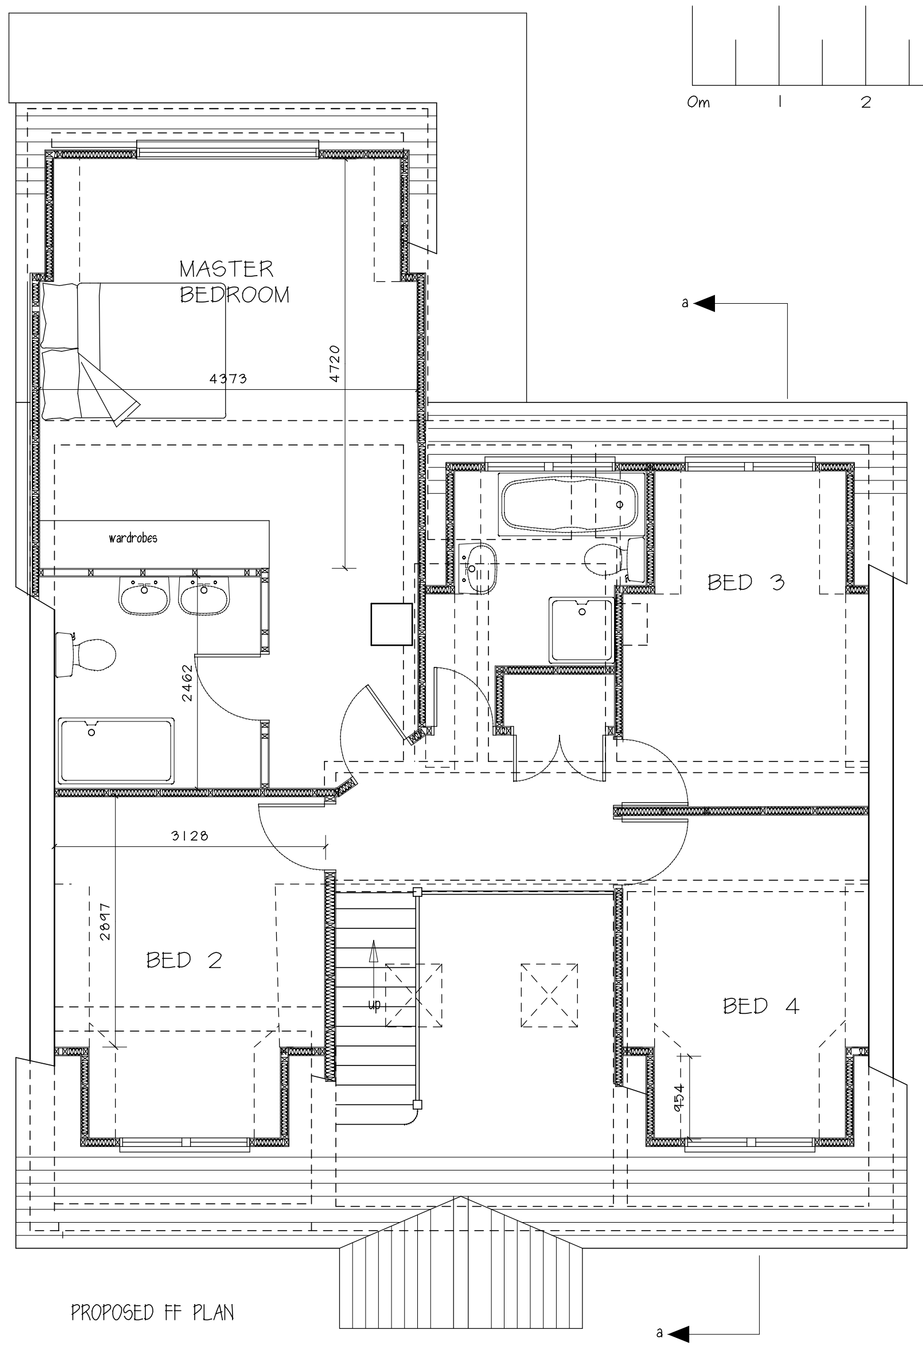

PROPOSED FF PLAN

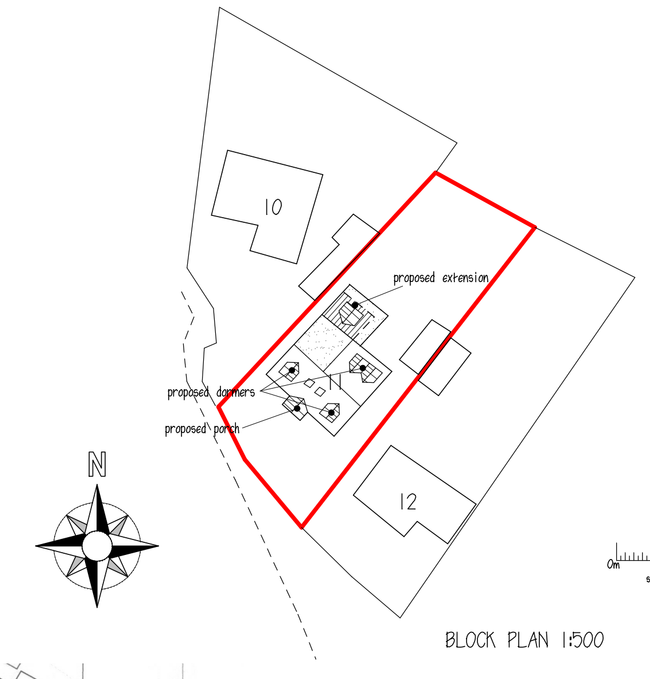

BLOCK PLAN 1:500



LOCATION PLAN 1:1250

proposed extn & alts to
11 Hengist Close
Horsham

for G Rollingson & S Ratcliffe

P A Gosling — architectural consultants
2 Riddens Close
Plumpton Green. BN7 3BP
07774-658118

scale	1:50,1:100@A1	drawing no.
date	May 2025	130.25.03a
drawn	PAG	