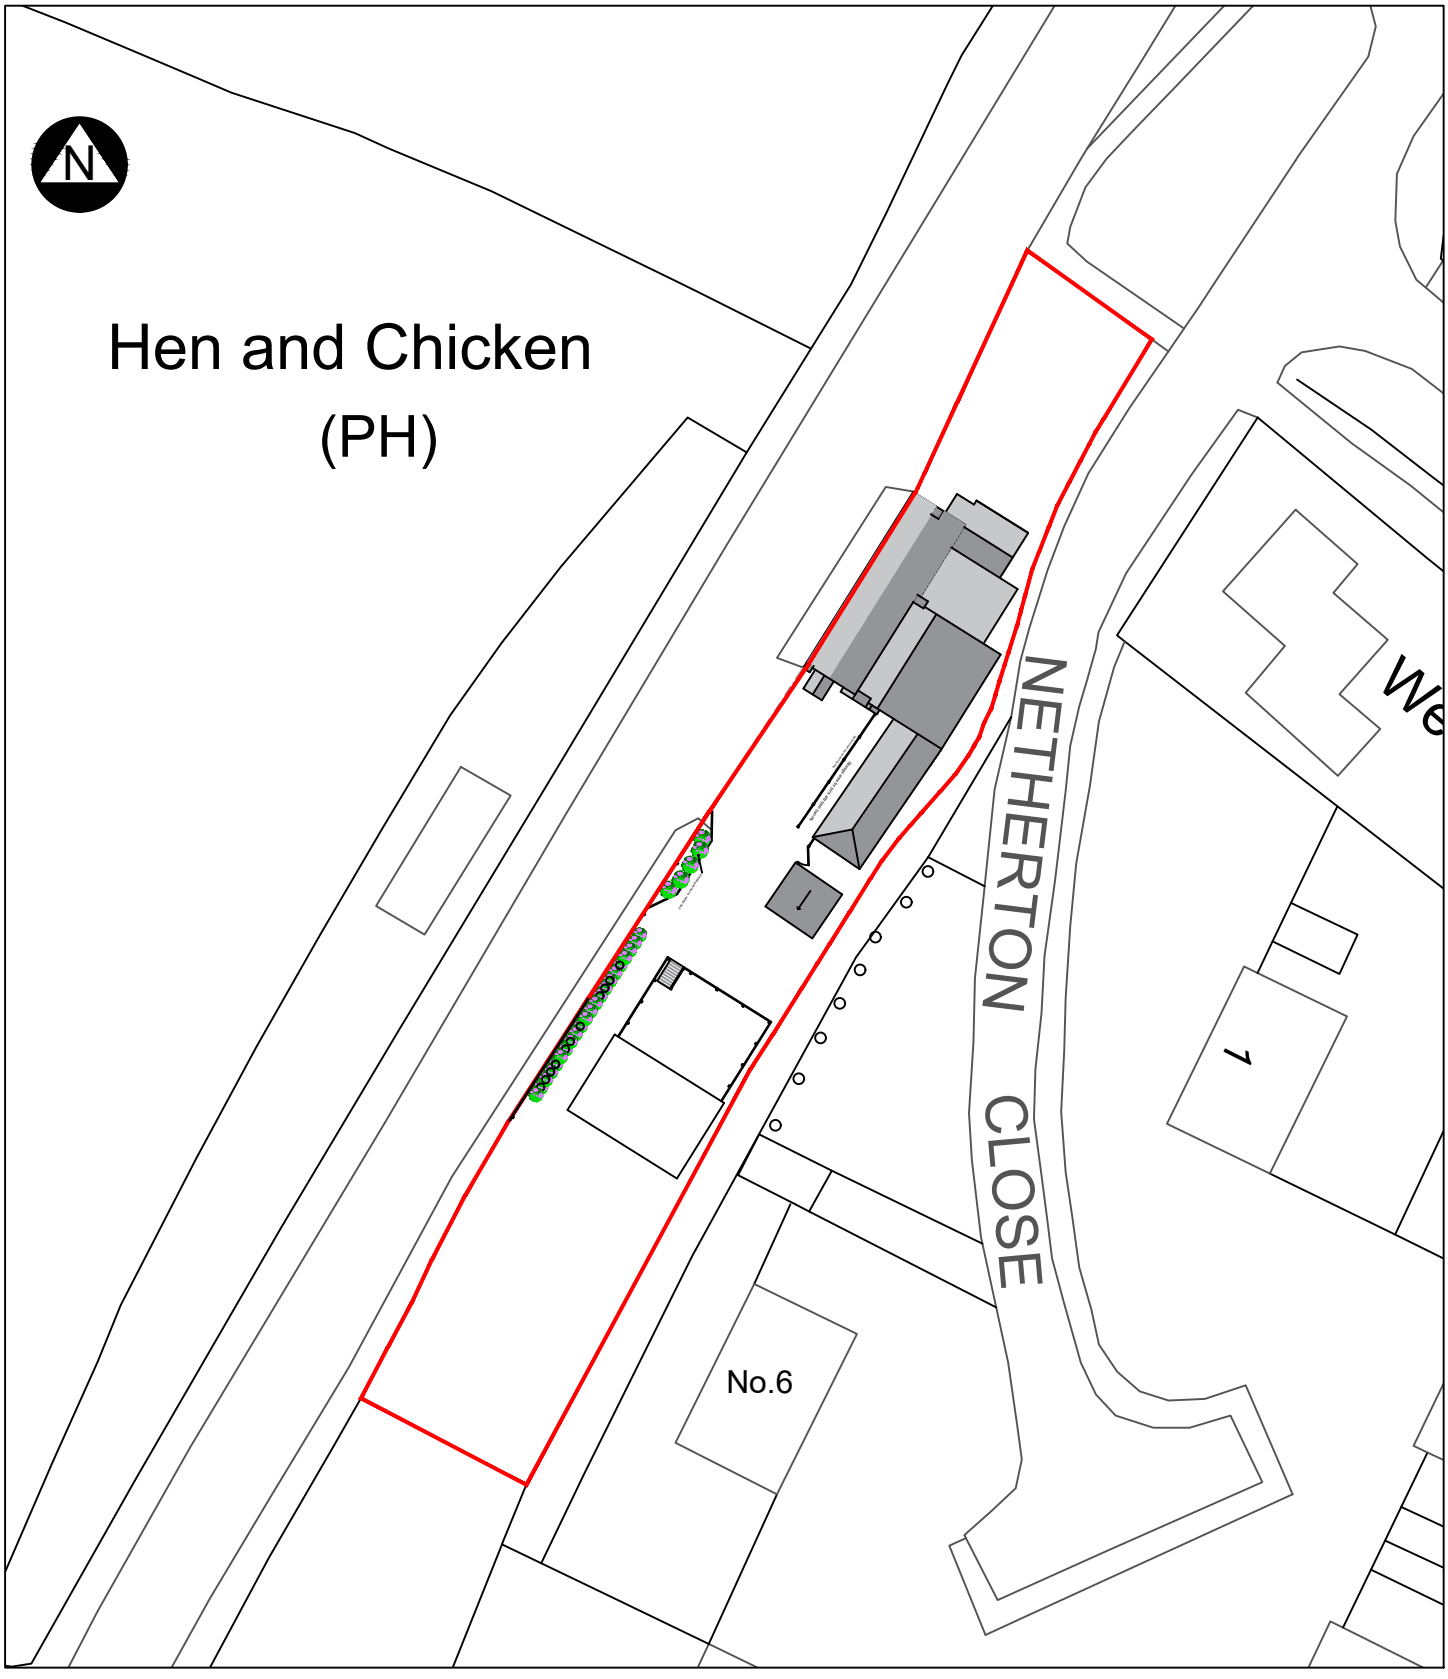

Scale Bar (1:500)

0m 10m 20m 30m 40m 50m

revision

address
Hen & Chicken, Worthing Road, Southwater, West Sussex

project
Proposed ducting

title
Proposed block plan

scale	date	dwg no.	revision
1:500 on A4	November 2025	2023.406.02	

DOWNSVIEW ASSOCIATES Chartered Surveyors

Little Acorns
Hampers Lane
Storrington
West Sussex
RH20 3HZ

Tel:
07525 844965

Email:
matt@downsview-surveyors.co.uk

RICS