




Proposed Front Elevation (Scale 1:50)

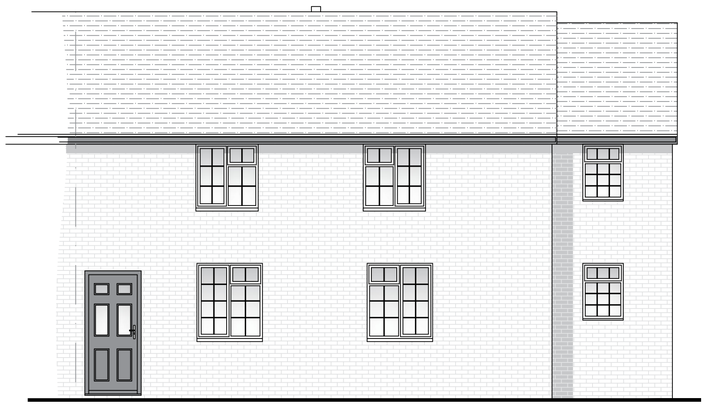

Proposed Side Elevation (Scale 1:50)

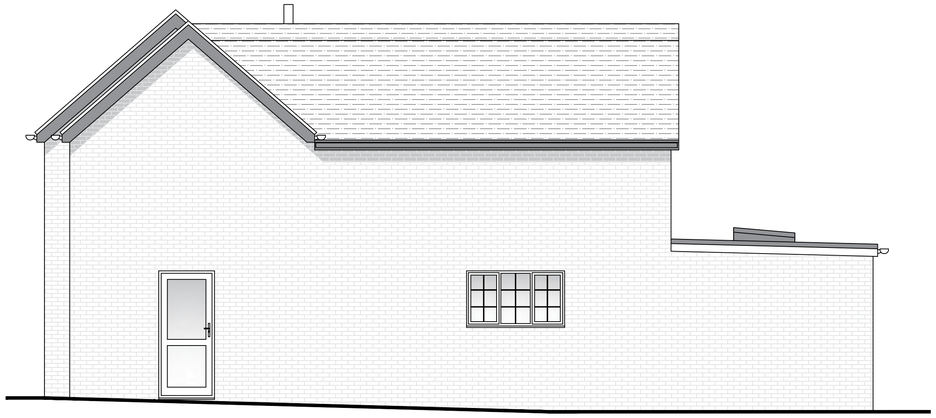

Proposed Rear Elevation (Scale 1:50)

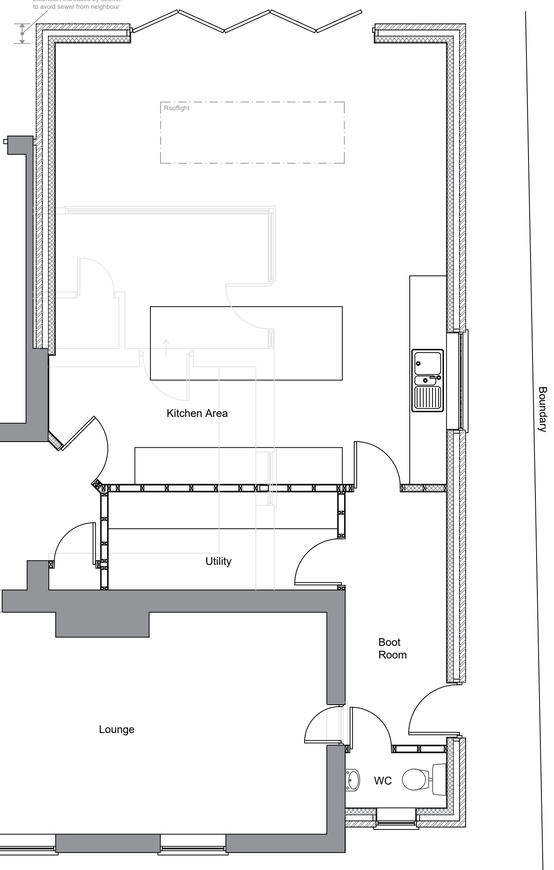


Proposed Ground Floor Plan (Scale 1:50)


Scale Bar (1:50)

0m 5m

Boundary

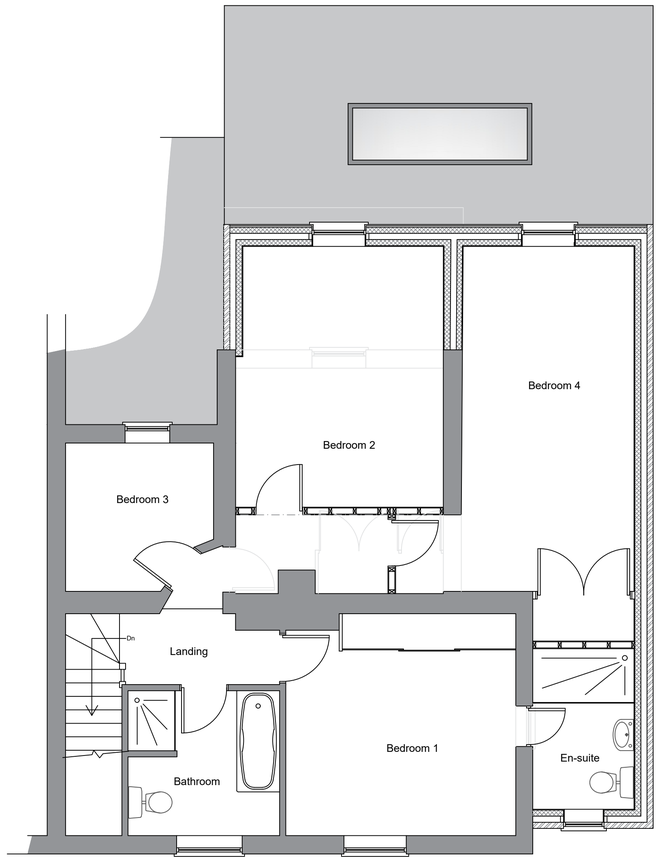

Proposed First Floor Plan (Scale 1:50)

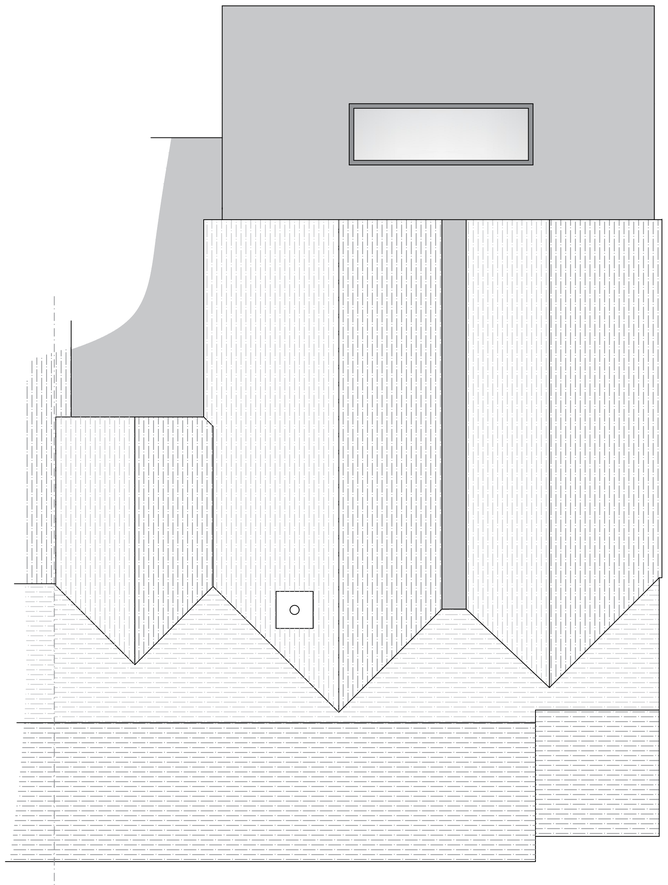

Proposed Roof Plan (Scale 1:50)

B	Dec 2024	Rear extension increased to avoid drain
A	Aug 2024	Gap reduced to 50mm between neighbours property

revisions

DOWNSVIEW ASSOCIATES
Chartered Surveyors
Little Acorns, Hampers Lane, Storrington, West Sussex, RH20 3HZ
Tel. 01903 740367 Mob. 07929 644965
Email. mail@downsview-surveyors.co.uk
RICS

address
194 Crawley Road
Horsham
West Sussex

project
Proposed two storey side/ rear extension

title
Proposed Layouts and elevations

scale:	date:	revision:
As noted @ A1	Nov 2023	B

drawing number
2023.403.02BC