


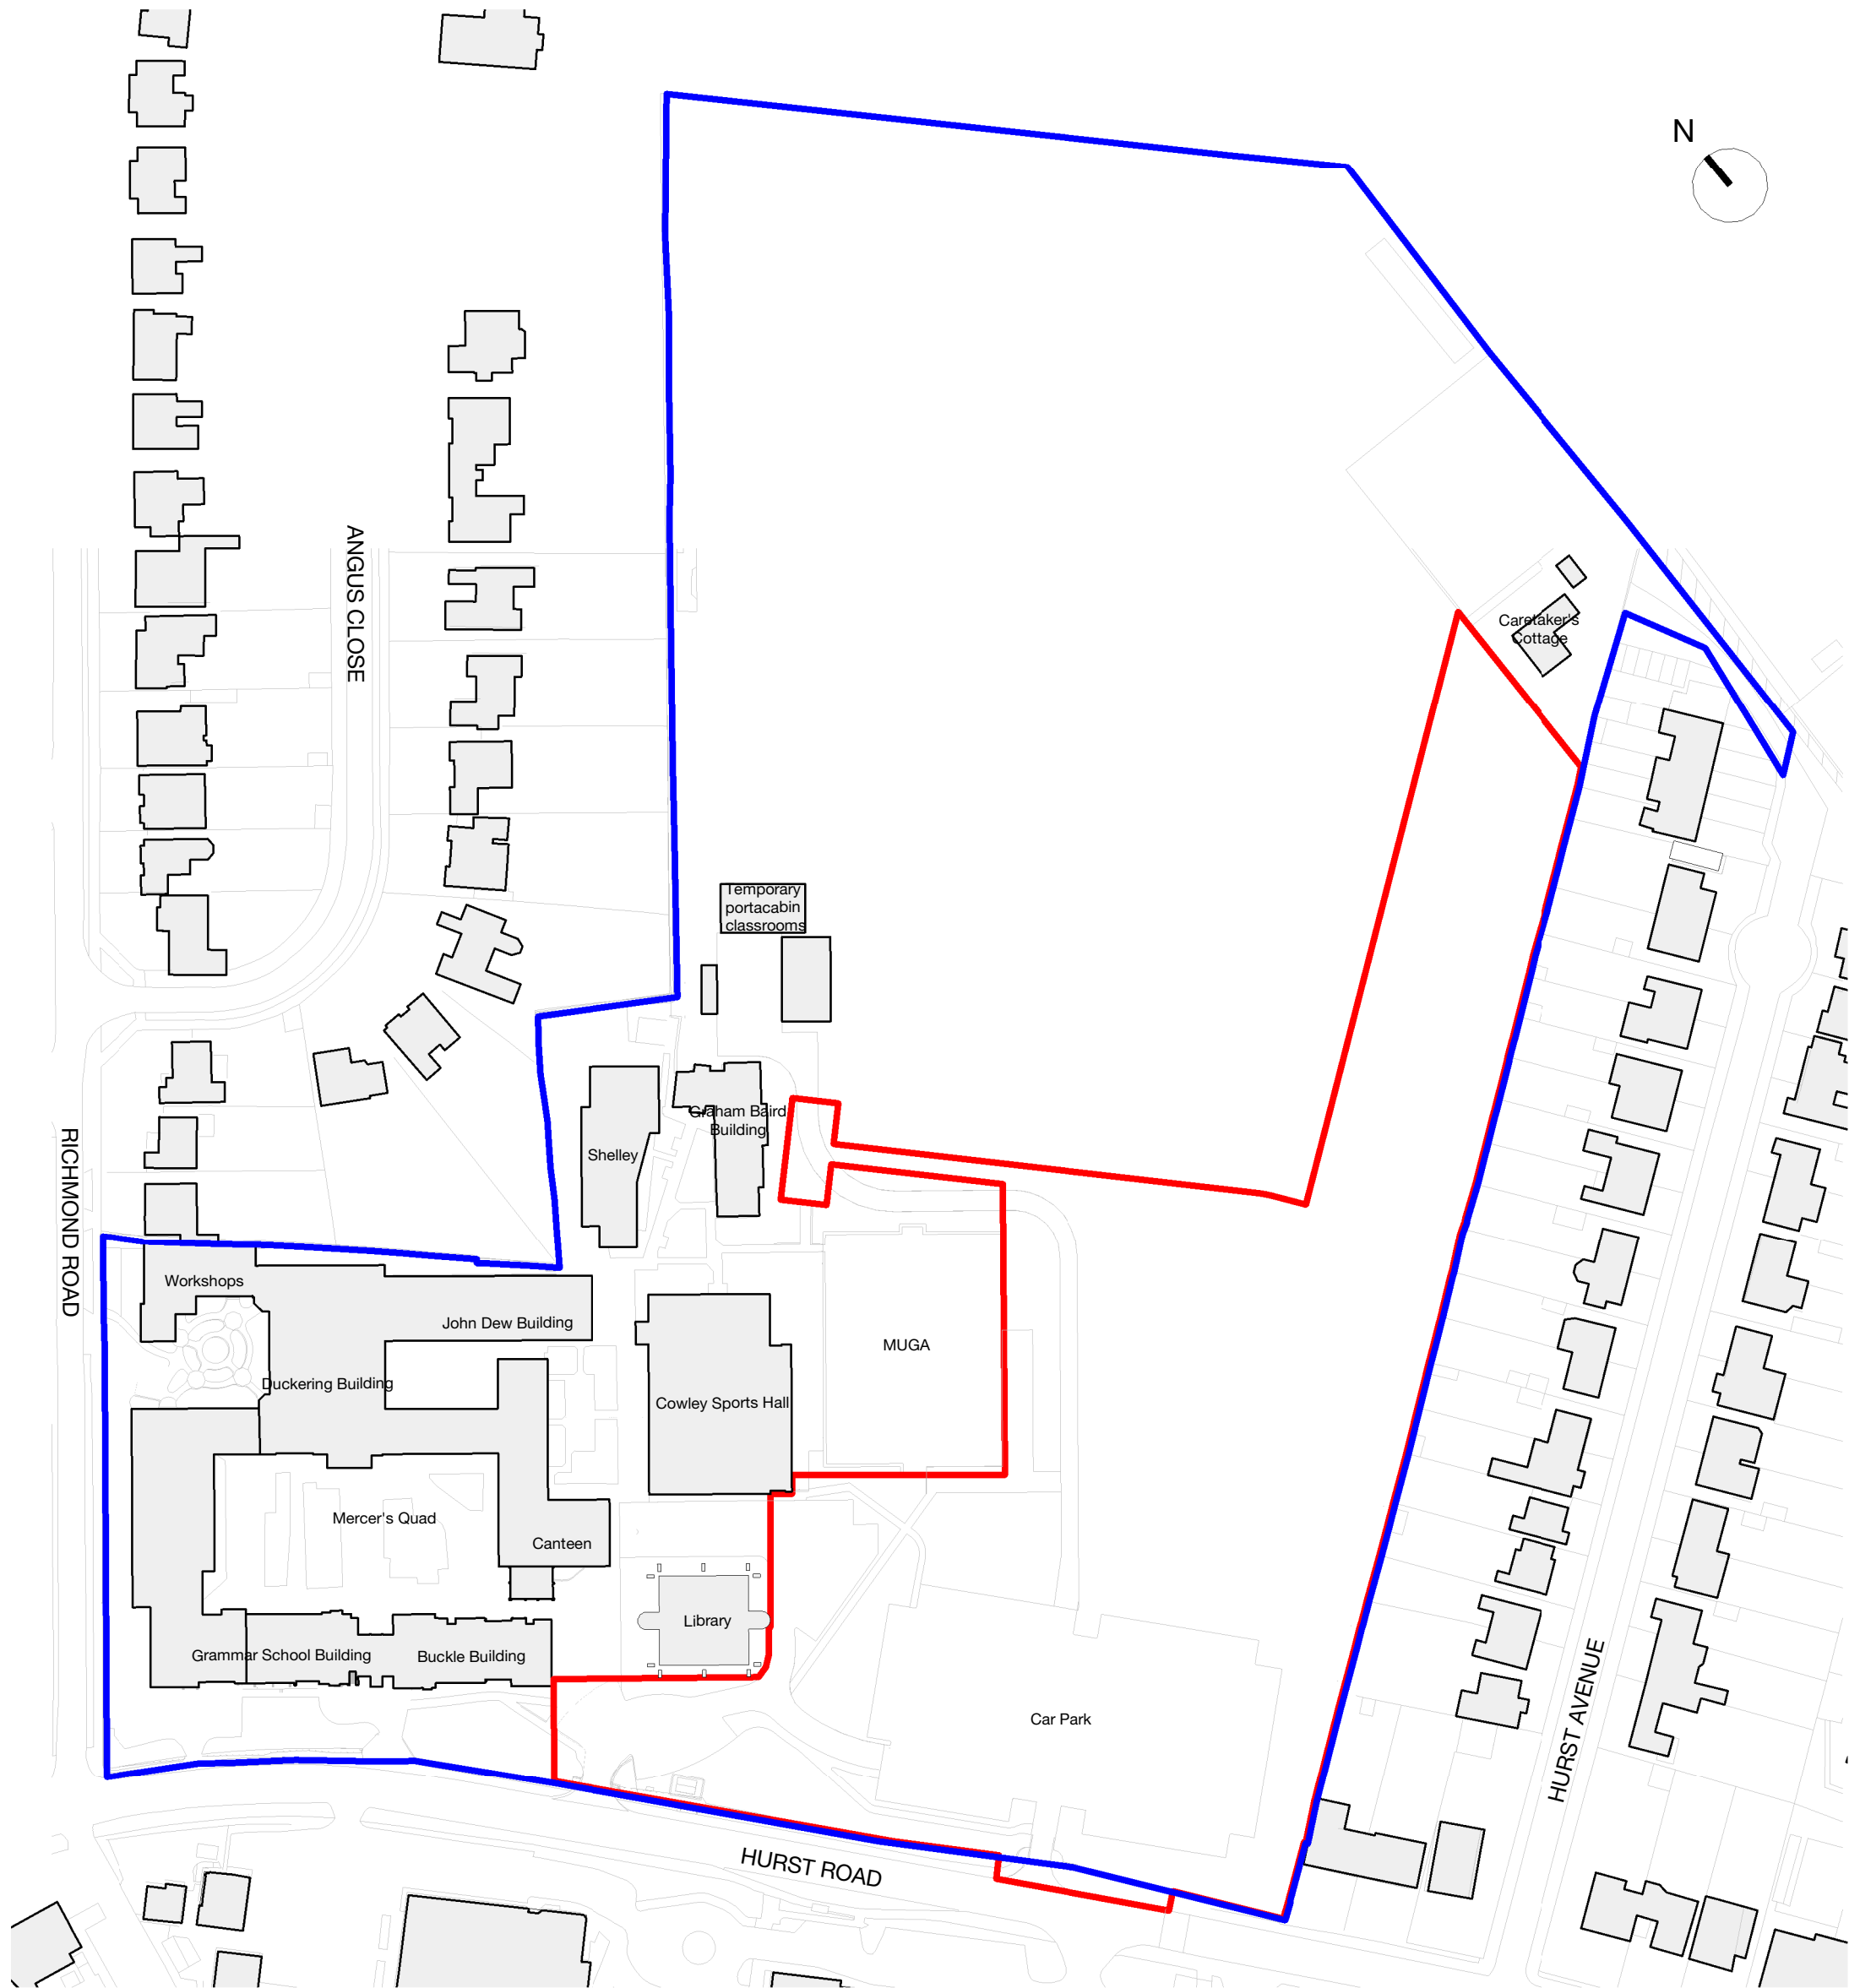

BUILDING DESIGN PARTNERSHIP SHALL HAVE NO RESPONSIBILITY FOR ANY USE MADE OF THIS DOCUMENT OTHER THAN FOR THAT WHICH IT WAS PREPARED AND ISSUED.
ALL DIMENSIONS SHOULD BE CHECKED ON SITE.
ANY DRAWING ERRORS OR DIVERGENCIES SHOULD BE BROUGHT TO THE ATTENTION OF BUILDING DESIGN PARTNERSHIP AT THE ADDRESS SHOWN BELOW.

NOTES

- Key
- CRC Ownership
 - Project Site Boundary

P02	Planning Issue	BW	CH	03/08/2025
P01	Planning Issue	CP	CH	01/07/2025

REVISION	DESCRIPTION	DRAWN	CHECKED	DATE
----------	-------------	-------	---------	------



Scale 1:1250

NOTES

CLIENT



Collaborative Consultants



16 Brewhouse Yard
Clerkenwell
London
EC1V 4LJ
United Kingdom

T +44 (0)20 7812 8000
www.bdp.com

PROJECT TITLE
The College of Richard Collyer - New
Technology Centre

REF OR NUMBER
P3003919

DRAWING TITLE
Site Location Plan

SCALE
1 : 1250

DATE FIRST ISSUED
01/07/26

DRAWING NO.
CRC-BDP-XX-00-PL-A-910004

REVISION
P02